
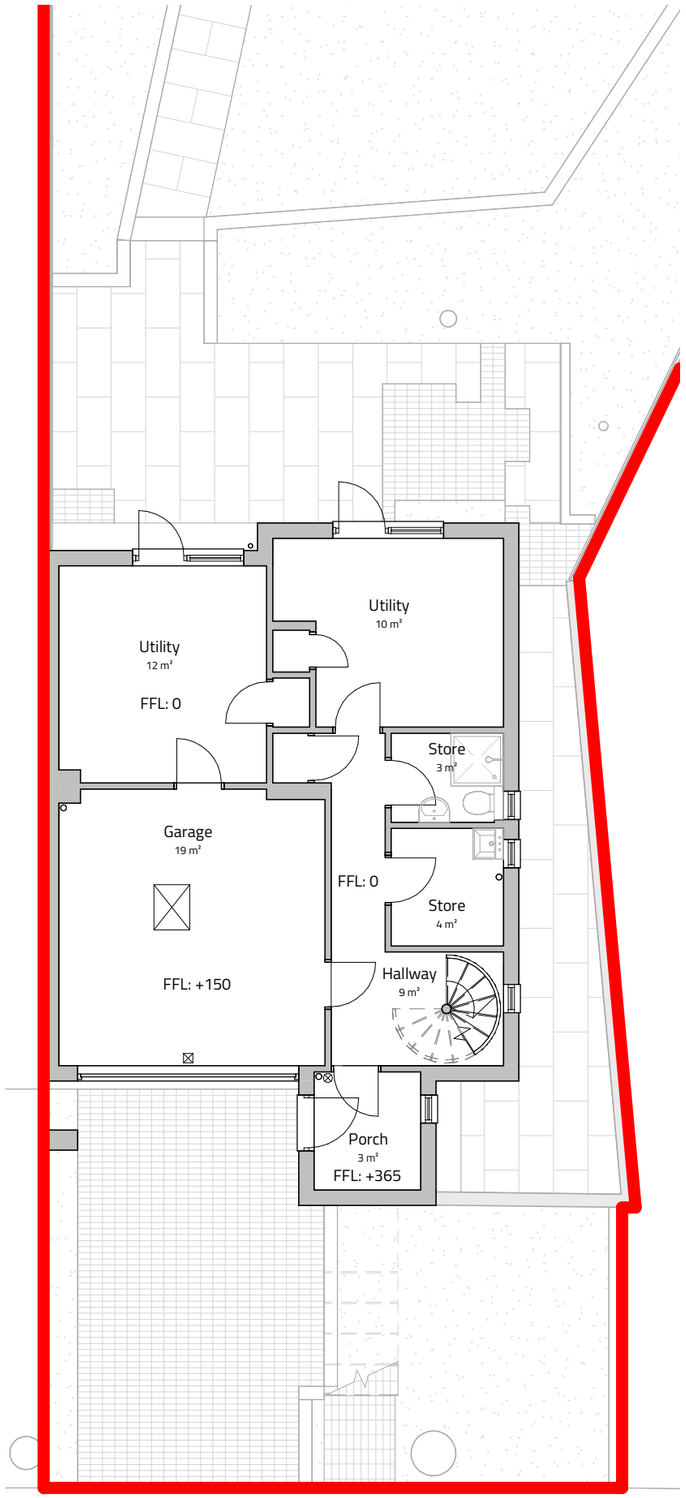



Lower Ground Floor Plan

1 : 100

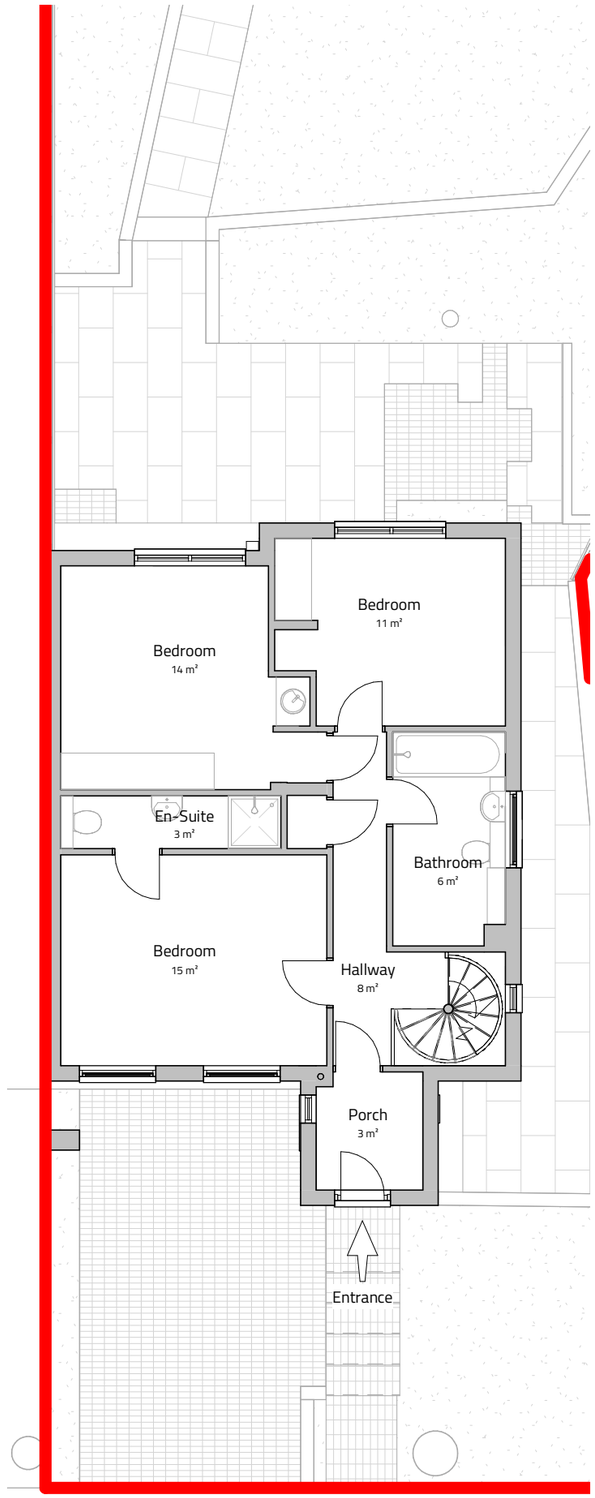

Ground Floor Plan

1 : 100

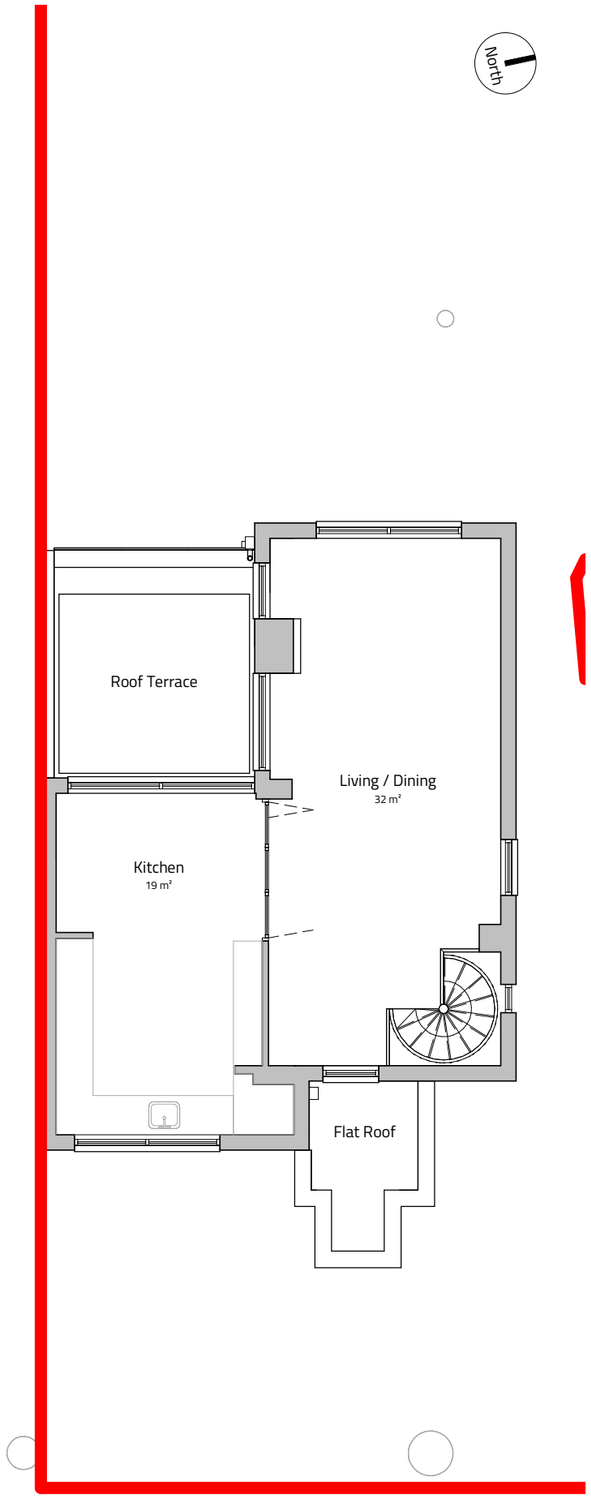

First Floor Plan

1 : 100

Notes

The Contractor is to check all dimensions and conditions on site before commencing. All construction to be in accordance with the latest Building Regulations. This drawing remains the copyright of Buju Architects Ltd.

Scale Bars

1:100	mm	1000		3000		
1:200	mm		5000		8000	
1:500	M	5		15		
1:1250	M	10		30		50

Rev	Description	By	Date
C	Drawing updated following Client discussions.	CL	05/03/24
B	Planning application submitted to the Council.	CL	05/02/24
A	Drawing updated following Client discussions.	CL	30/01/24

Client: Richard and Jess Dundas

Project: 36 Kingston Road, Didsbury

Sheet: Existing - Floor Plans

Ref: P689_120 | Rev: C

Date: 07/07/23 | Scale: 1 : 100 | @ A3

By: CL | Approved by: ATW | RIBA Stage 3 - **Spatial Coordination**

BUJU®
DESIGN ORIGINAL

8 Brooks Street, Stockport. SK1 3HS
0161 474 6860 | hello@buju.co.uk | www.buju.co.uk