PURPOSE OF ISSUE	PLANNING

All information should be checked by the contractor on site before commencing work. Any discrepancies should be reported to the architect immediately. All rights are reserved and are not transferable. Unauthorised reproductions of this drawing are not permitted.

0 1 2 3m

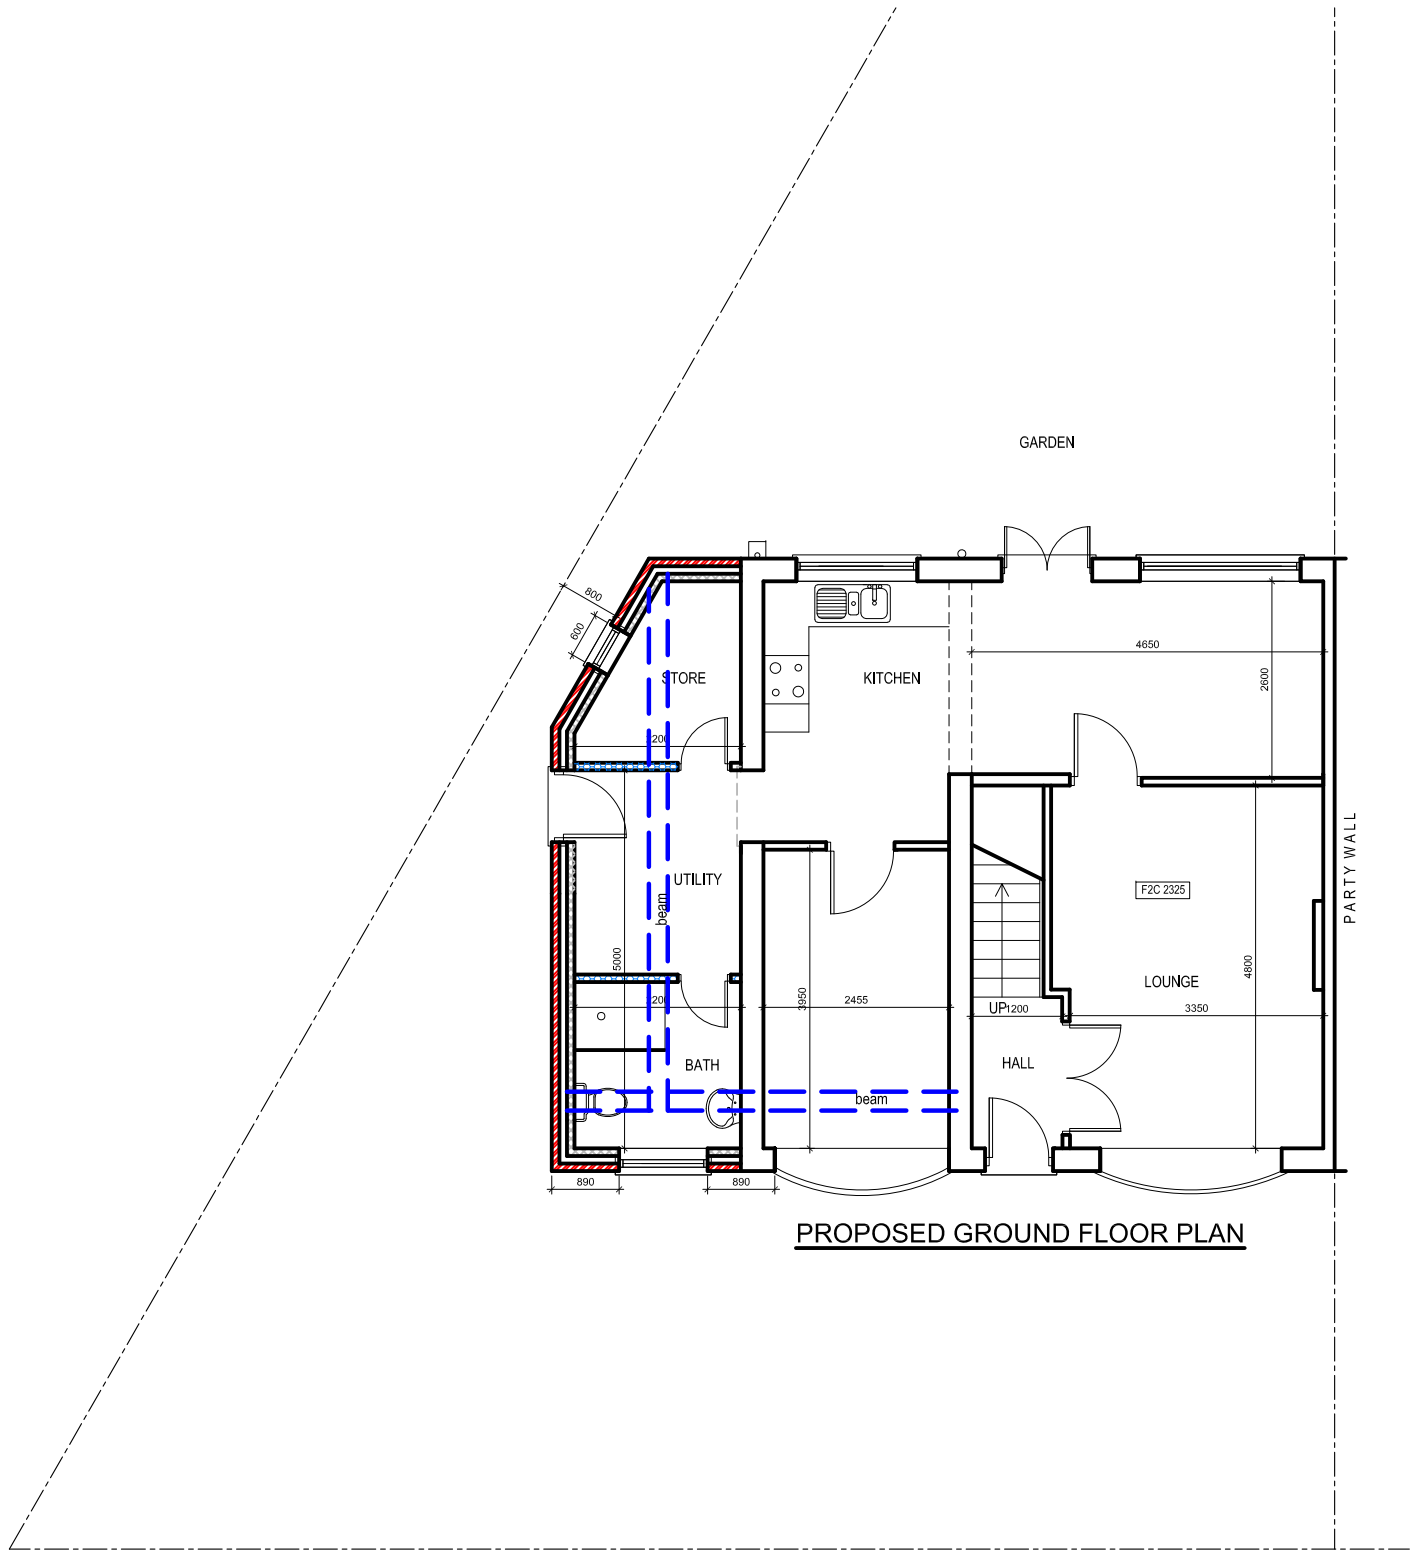

PROPOSED GROUND FLOOR PLAN

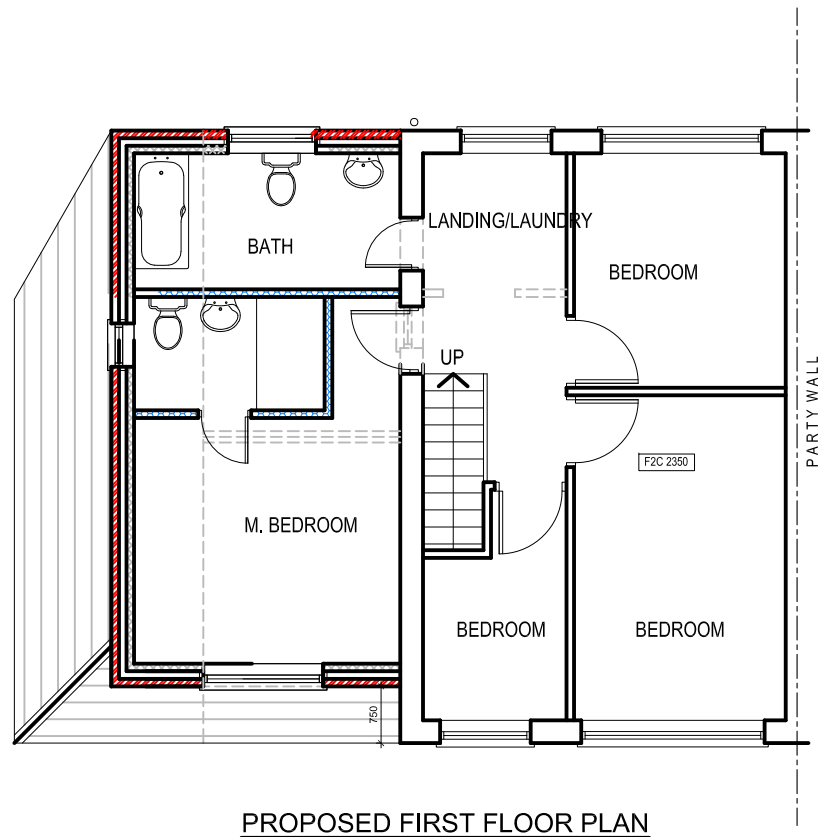

PROPOSED FIRST FLOOR PLAN

Rev. A. 16.04.25 First floor extension reduced

PROJECT
1 Sharrington Drive, Wythenshaw

CLIENT
Mr. Amal Dev

DRAWING TITLE
Proposed Floor Plan

JOB No	DRAWING No
-	NA-P02

SCALE	DATE	REVISION
1:100@A3	Feb. 2025	A

t: 0782 895 3405
e: nadesignandbuilds@gmail.com

na design