

0m 1m 2m 3m 4m 5m

VISUAL SCALE 1:100 @ A3

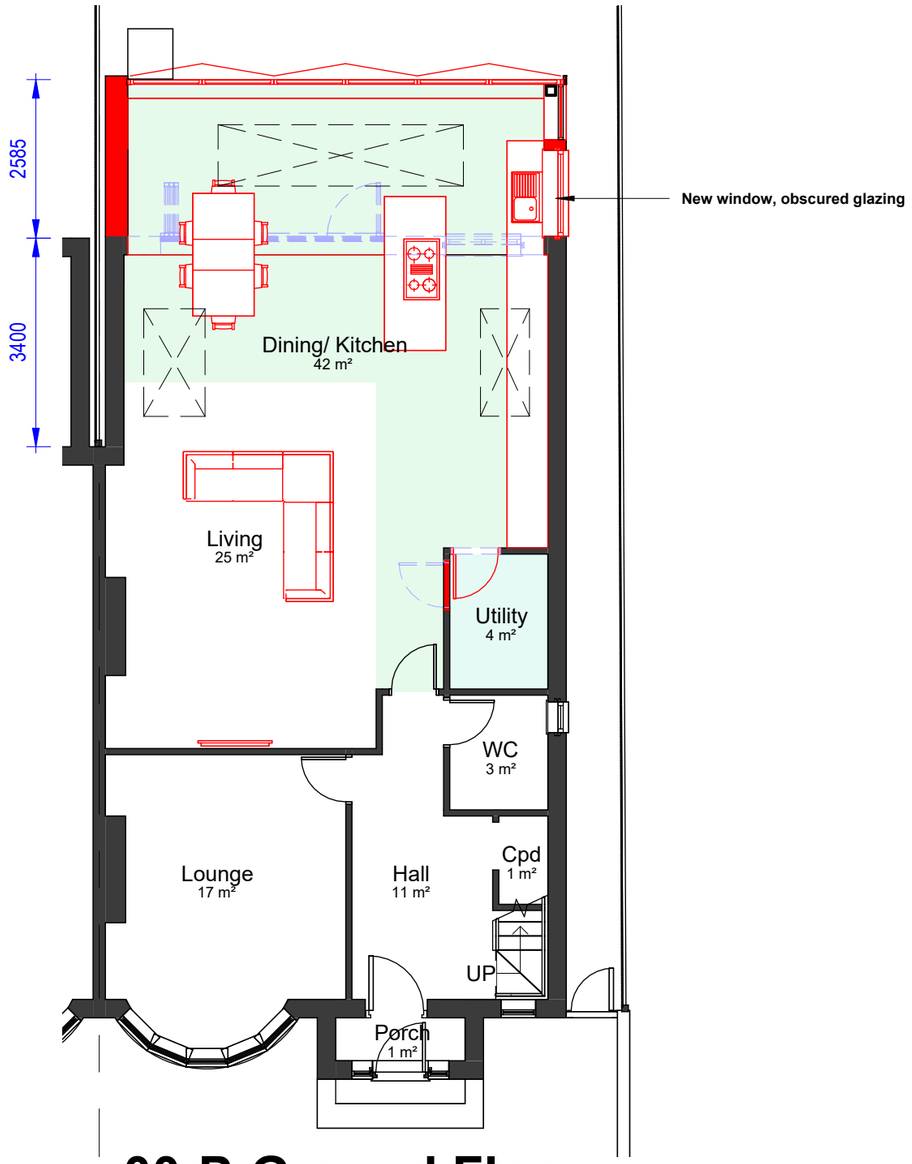


# 00-P-Ground Floor

1 : 100

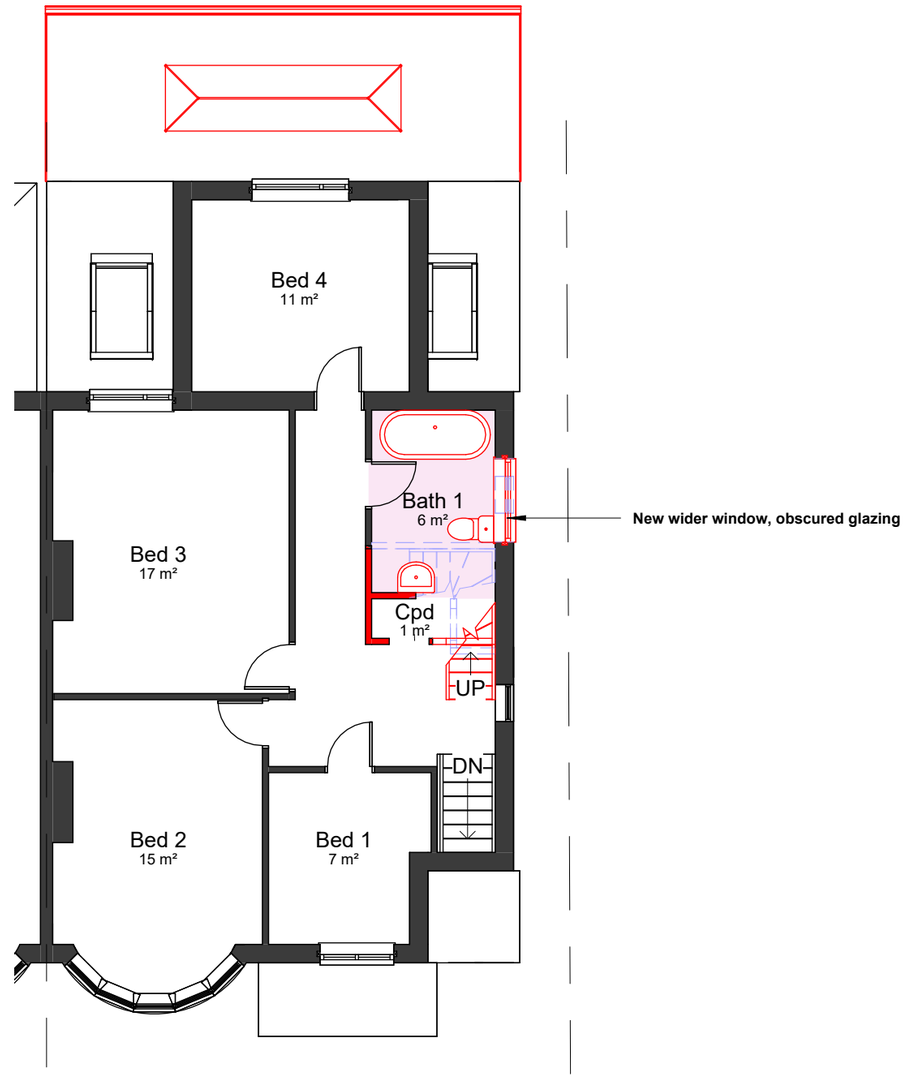


# 01-P-First Floor

1 : 100

COPYRIGHT © ALL RIGHTS RESERVED BY VIKAS ALYAS LTD. DO NOT SCALE FROM DRAWING. DRAWING INDICATES DESIGN INTENT ONLY. REPORT ANY DISCREPANCIES TO CLIENT / VA LTD. NOT TO BE USED FOR CONSTRUCTION UNLESS STATED SO. TO BE READ IN CONJUCTION WITH OTHER DRAWINGS OR SPECIFICATION WHERE PROVIDED.

ARCHITEK
BUILDING DESIGN CONSULTANCY
0161 511 8479
vikas@architek.uk
916 Stockport Road, Levenshulme, Manchester, M19 3AB

| No. | Description | Date |
|---|---|---|
| P1 | Issue to Planning | 05.03.2025 |
| | | |
| | | |
| | | |
| | | |
| | | |
| | | |

PROJECT
Single storey rear extension

Manchester City Council

PURPOSE OF ISSUE
Planning

ADDRESS
99 Old Hall Ln, Manchester
M14 6HL

SHEET
Proposed Floor Plans

CLIENT
Magdalena Borkiewicz

| Date | Project number | Scale (@ A3) |
|---|---|---|
| 06.01.2025 | 1307 | 1 : 100 |
| Drawn by: NA | DRAWING NUMBER: A104 | REV: P1 |
| Checked by: VA | | |