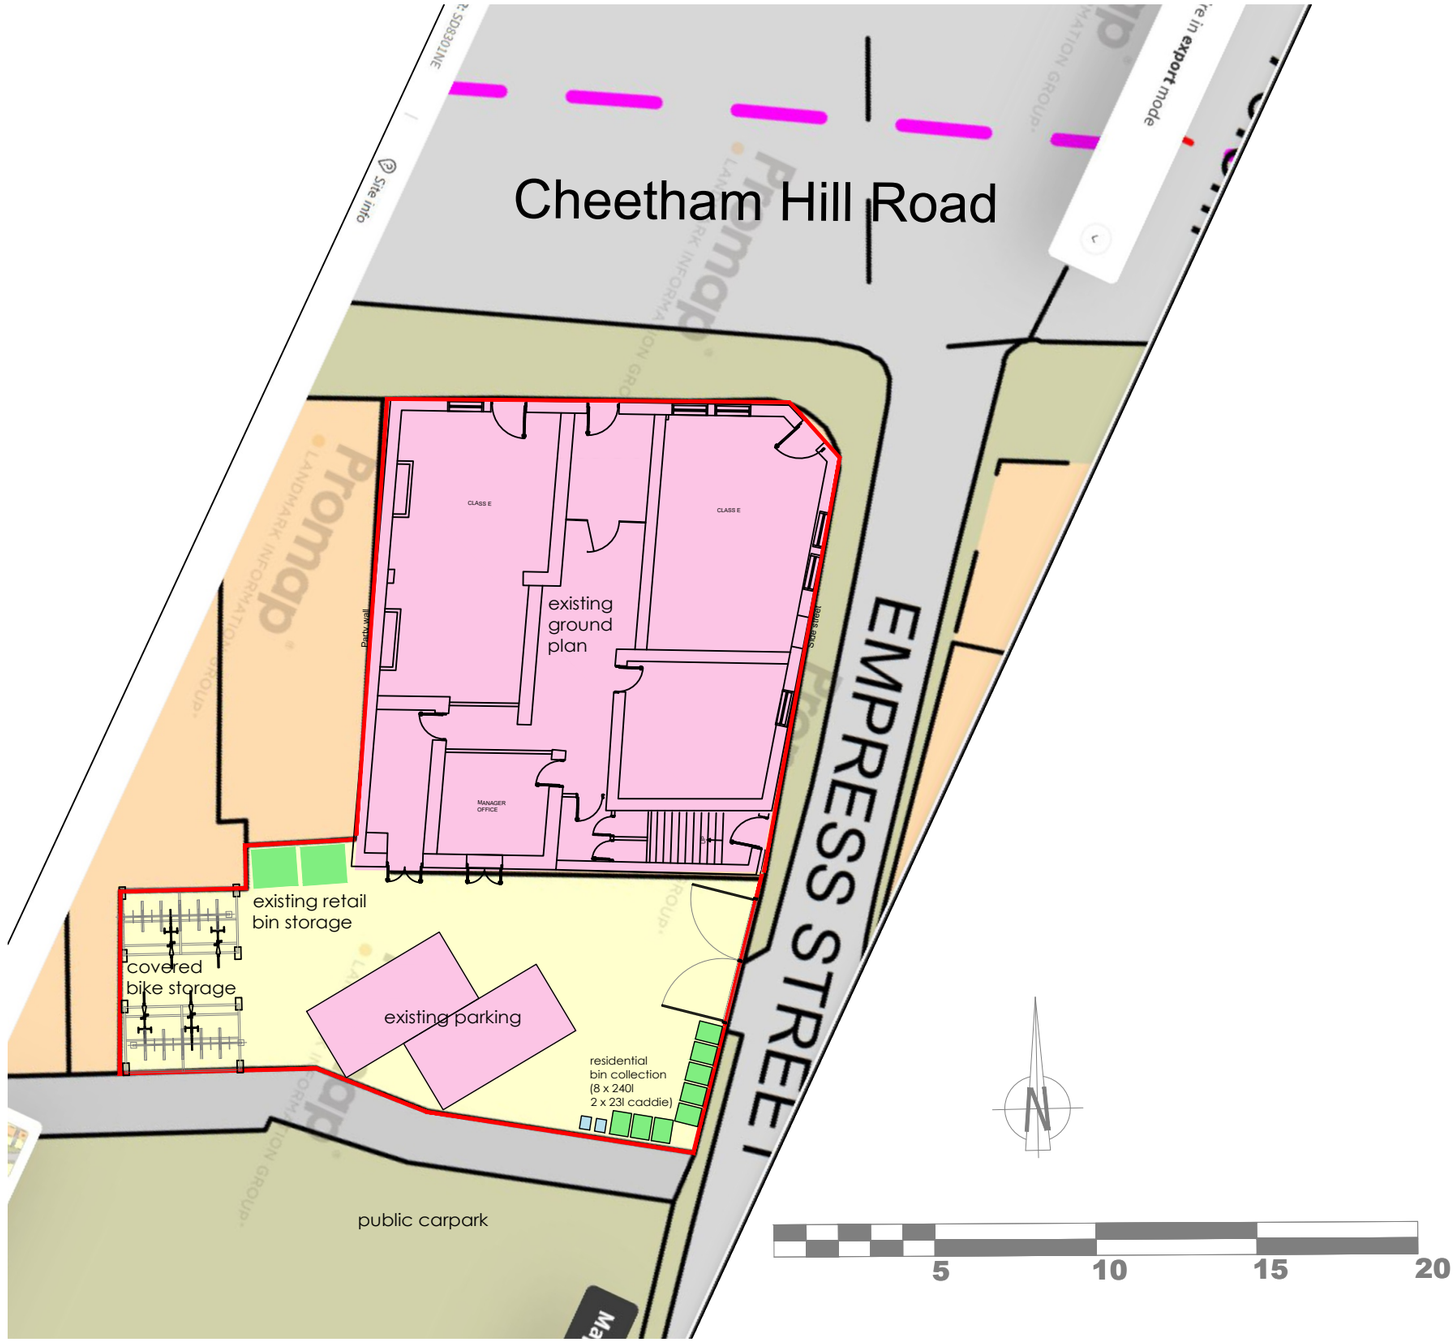


Proposed Site Plan

486, Cheetham Hill Road, Manchester

SCALE 1:200 @ A3

FOB Design (UK) Ltd
72A Water Lane,
Wilmslow, Cheshire. SK9 5BB
01625 251644
office@fob-design.com www.fob-design.com

Copyright of fob design (UK) Ltd, all rights reserved.
All information contained within this drawing remains the property of fob design. The information should not be reproduced in whole or part or modified without written consent of fob design. No information within this drawing should be modified or disclosed or passed onto third parties without written consent of fob design. Do not scale from drawing.

REV	DATE	DRAWN BY

486, CHEETHAM HILL RD

CHANGE OF USE TO SELF-CONTAINED ROOMS

XXX

XXX

Drawn	XXX	Status	XXX	Date	FEB 25
Checked	XXX	Original	A3	Scale	1:200@A3

PL 03 A