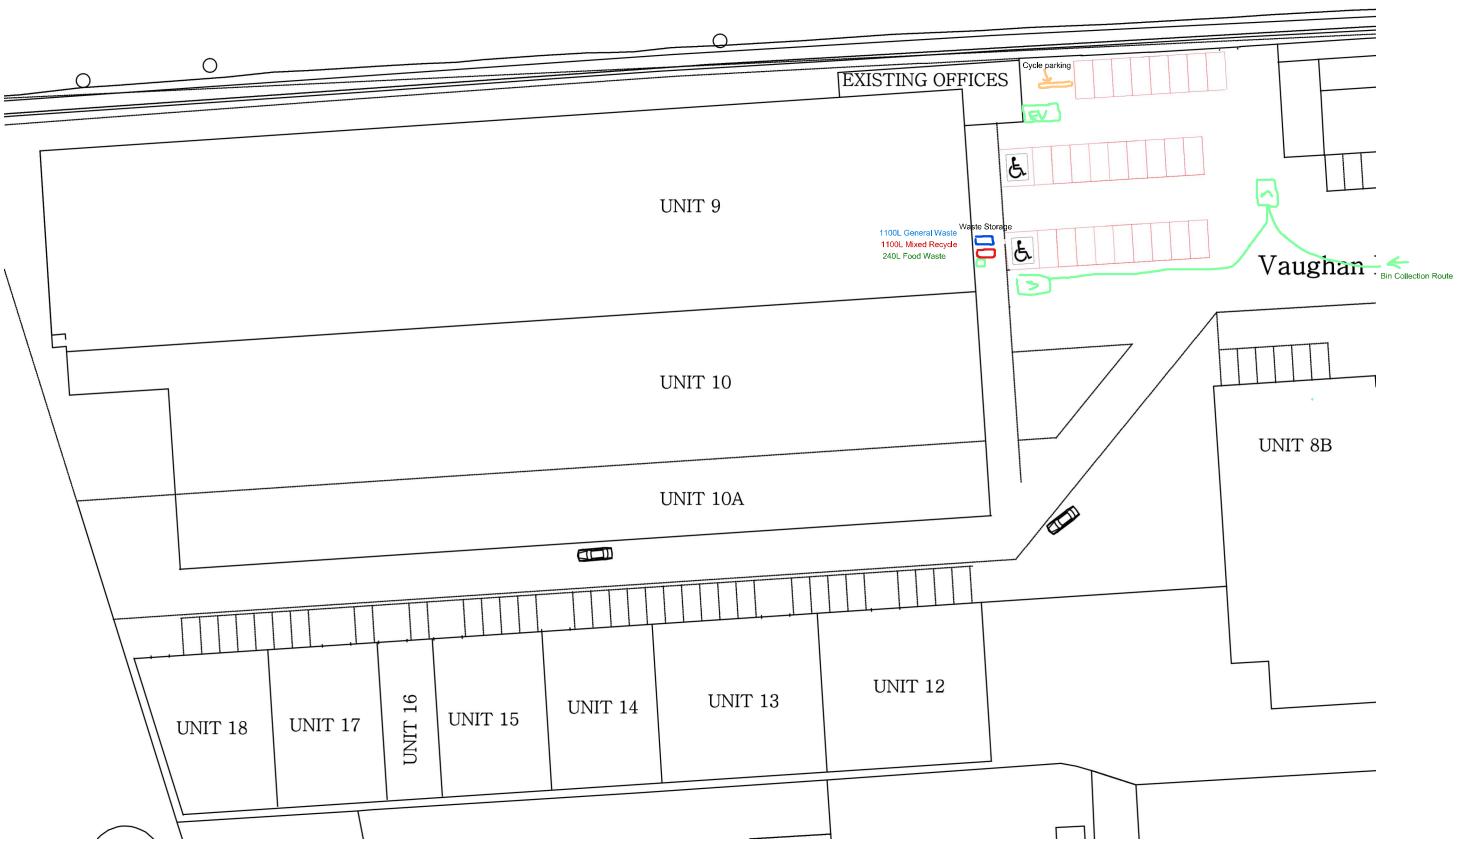


Ch.ID	Transmittal Set ID		Mdld by	Chkd by	Date+Time
P-02	P-02		SC	YC	
P-03	P-03		SC	YC	

P-03	Suitable for Information	07/03/2025	SC	YC
P-02	Suitable for Information- DWG	11/02/2025	SC	YC
P-01	Suitable for Information	06/01/2025	SC	YC
Transmittal Set ID	Transmittal Set Name	Issue Date	Modeled By	Checked By

Demolition/Adapation Risks

<complete within project info-building details>

Construction Risks

<complete within project info-building details>

Maintenance/Cleaning Risks

<complete within project info-building details>

Safety Health and Environmental Information Box

In addition to the hazard/risks normally associated with the types of work detailed on this drawing take note of the above. It is assumed that all works on this drawing will be carried out by a competent contractor working, where appropriate, to an appropriate method statement.

This document and its design content is copyright ©. It shall be read in conjunction with all other associated project information including models, specifications, schedules and related consultants documents. Do not scale from documents. All dimensions to be checked on site. Immediately report any discrepancies, errors or omissions on this document to the Originator. If in doubt ASK.

Unit 9, Vaughan Street Industrial Estate, Manchester, M12 5BT

CONSTRUCTIVE THINKING

Contact Company
Liverpool Science Park IC 1
131 Mount Pleasant
L3 5TF

www.constructivethinking.co.uk
t: +44 (0) 151 705 3433
e: bim@constructivethinking.co.uk

Client Apex Padel Clubs Ltd

Project Padel Courts

Proposed Site plan/parking

Status - - Issued

Drawings

Paper Size A2

Scales

File Padel Court - Manchester

Drawing Number

Revision

	CTS				A	4408	P-03