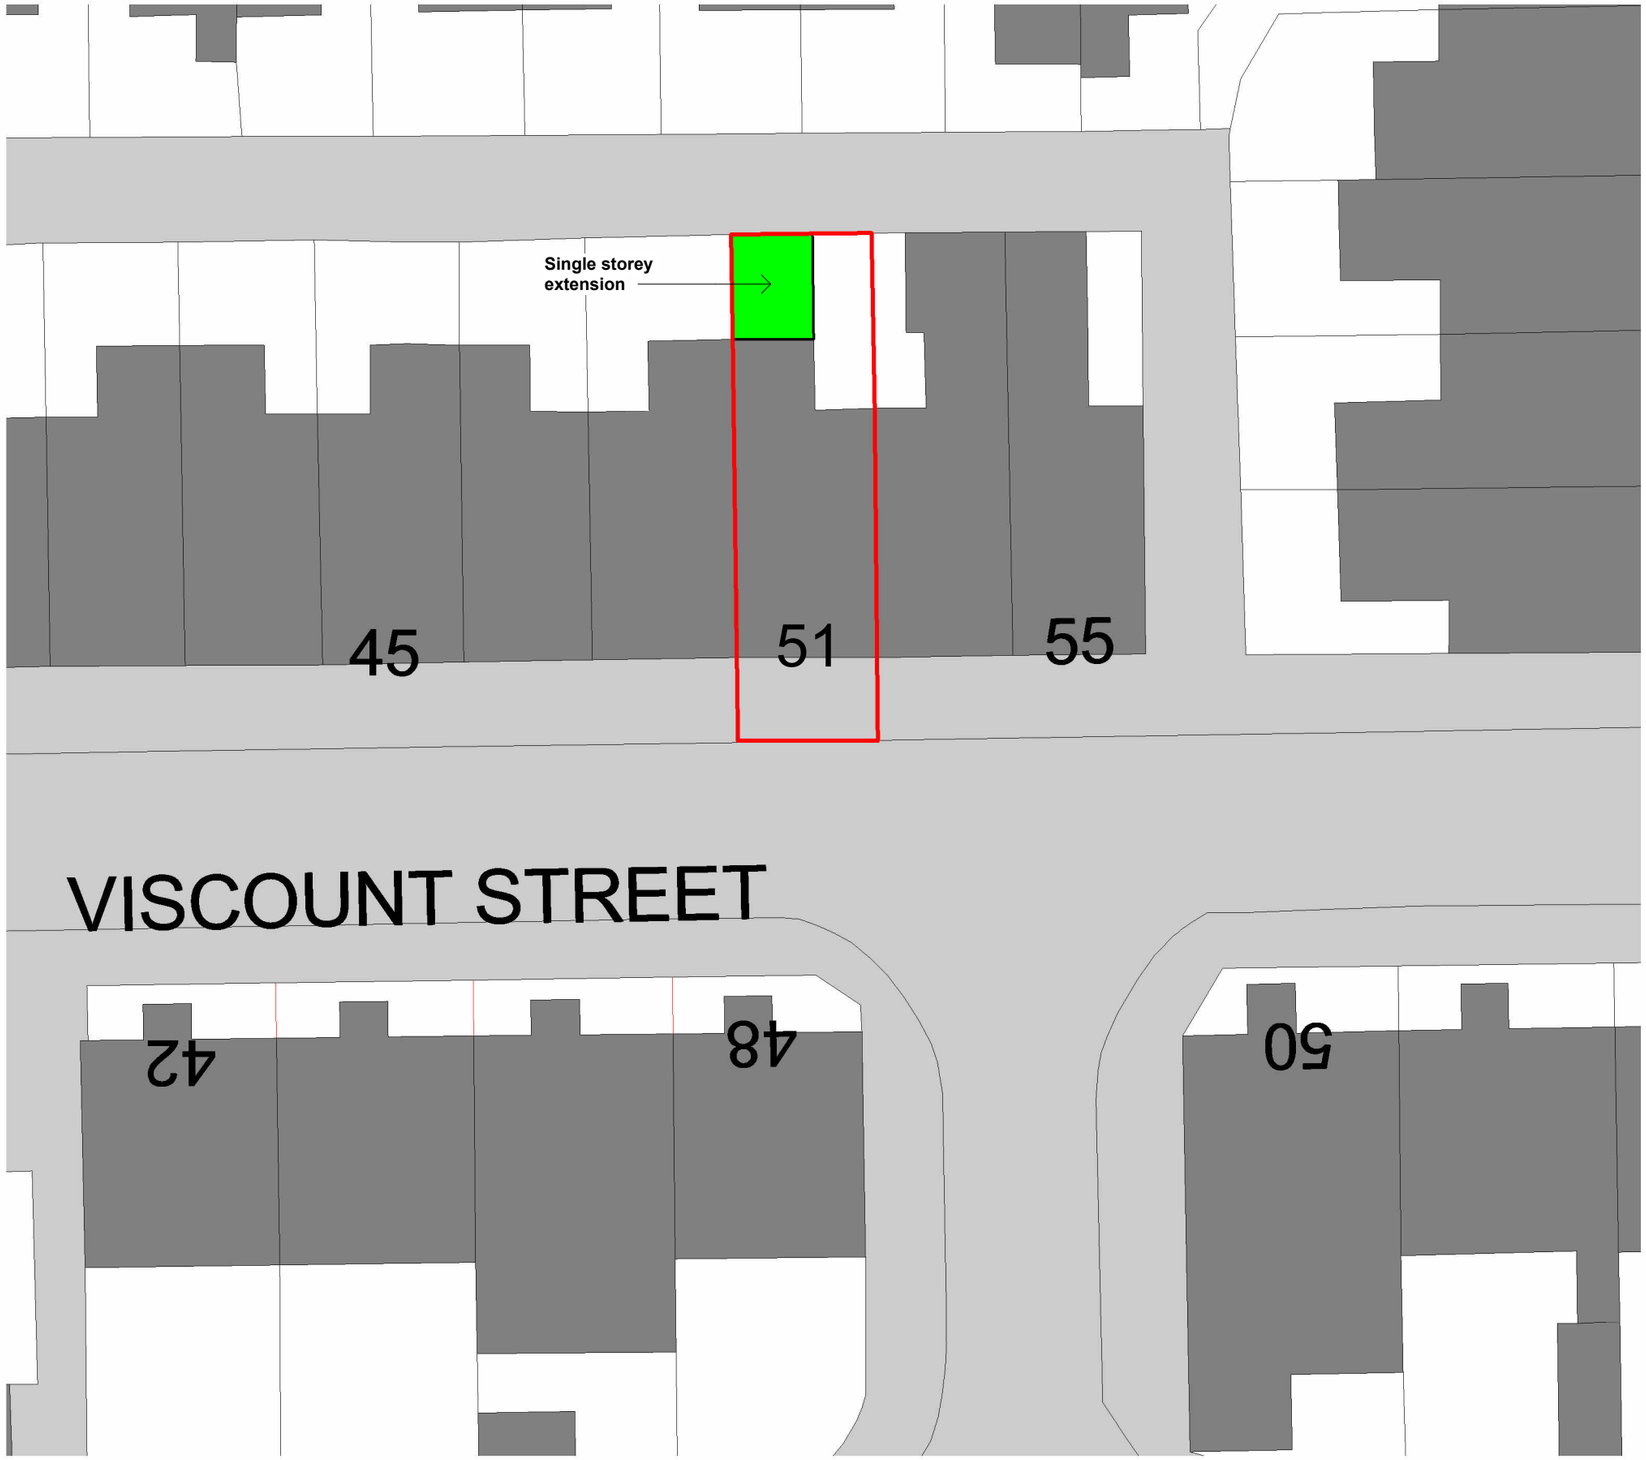

North

Location Plan
1 : 1250

North

Site Plan
1 : 200

COPYRIGHT © ALL RIGHTS RESERVED BY VIKAS ALYAS LTD. DO NOT SCALE FROM DRAWING. DRAWING INDICATES DESIGN INTENT ONLY. REPORT ANY DISCREPANCIES TO CLIENT / VA LTD. NOT TO BE USED FOR CONSTRUCTION UNLESS STATED SO. TO BE READ IN CONJUCTION WITH OTHER DRAWINGS OR SPECIFICATION WHERE PROVIDED.

ARCHITEK
BUILDING DESIGN CONSULTANCY
0161 511 8479
vikas@architek.uk
916 Stockport Road, Levenshulme, Manchester, M19 3AB

No.	Description	Date
P1	Issue to Planning	19.03.2025

PROJECT
Single storey rear extension

Manchester City Council

PURPOSE OF ISSUE
PLANNING

ADDRESS
51 Viscount St,
Manchester M14 5UH

SHEET
Location and Site Plan

CLIENT
Tahir Rahman

Date	Project number	Scale (@ A3)
10.03.2025	1324	As indicated
Drawn by: NA	DRAWING NUMBER: A101	REV: P1
Checked by: VA		