

HOTEL BAY ELEVATION EXTRACT - SOUTH ELEVATION (1:25)



TYPICAL BAY SECTION B-B - SOUTH ELEVATION (1:25)

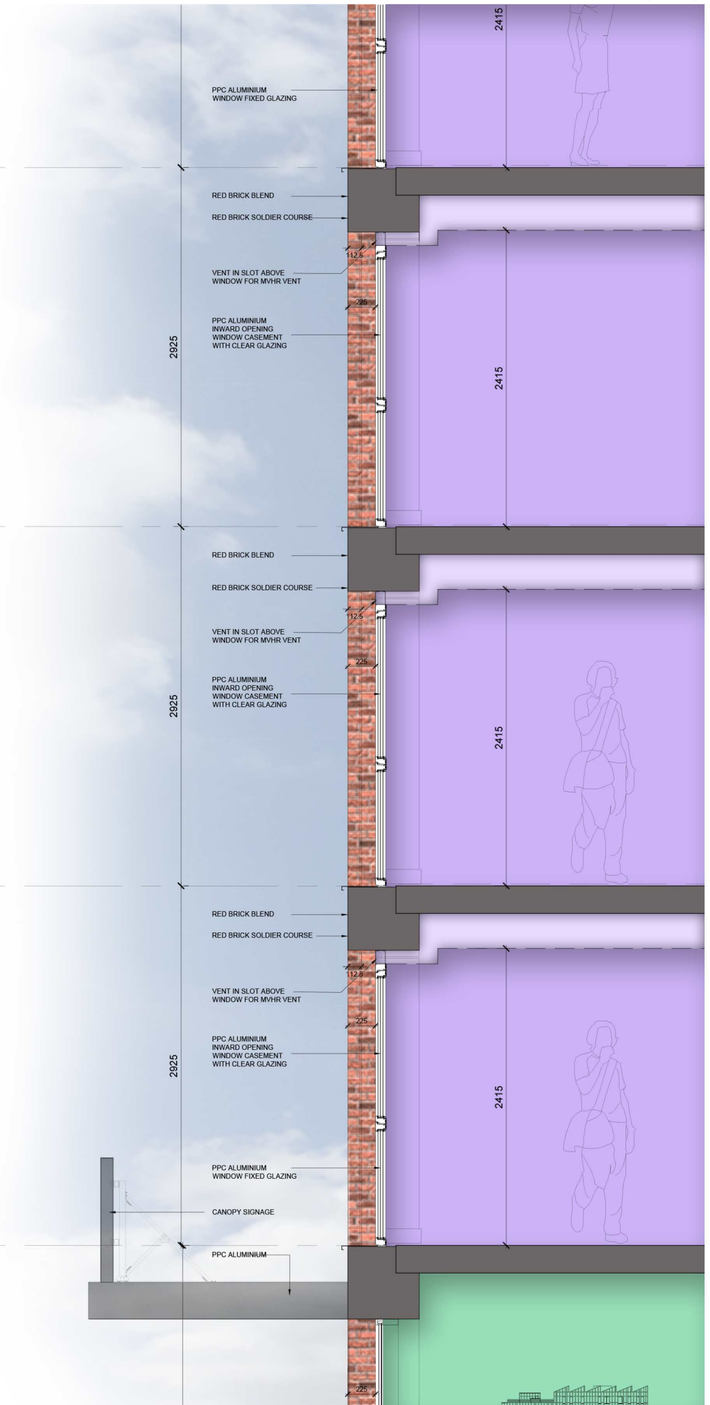

INDICATIVE PLAN DETAIL A-A THROUGH LEFT HAND SIDE BAY (1:25)

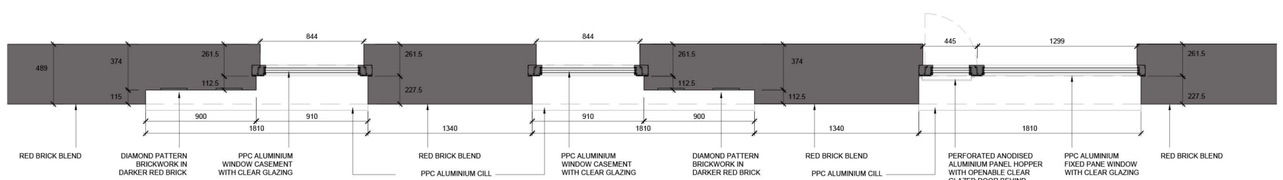

SOUTH ELEVATION KEY



LeachRhodesWalker© Architects

Ground Floor West 50 Dearmans Place Manchester M3 5LH t 0161 833 0211 e info@lrw.co.uk www.lrw.co.uk

8353 CORNBROOK : BAY STUDY SHEET 1 (COLOUR)

Scale: **As Noted@A1** Auth By: **CJG** Drawn By: **NC** Date: **10.03.25** Dwg No: **8353-LRW-ZZ-ZZ-DR-A-00-015_P08**