
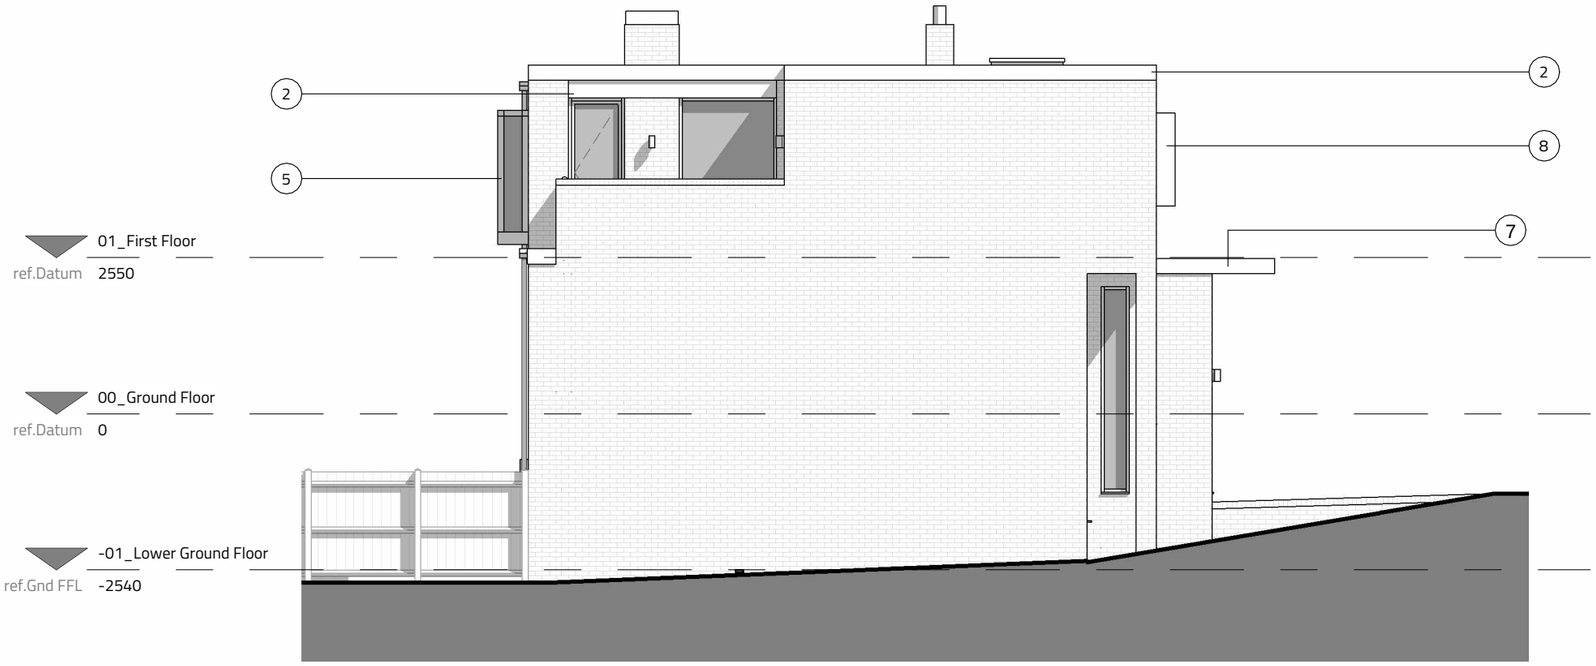



South Elevation

1 : 100

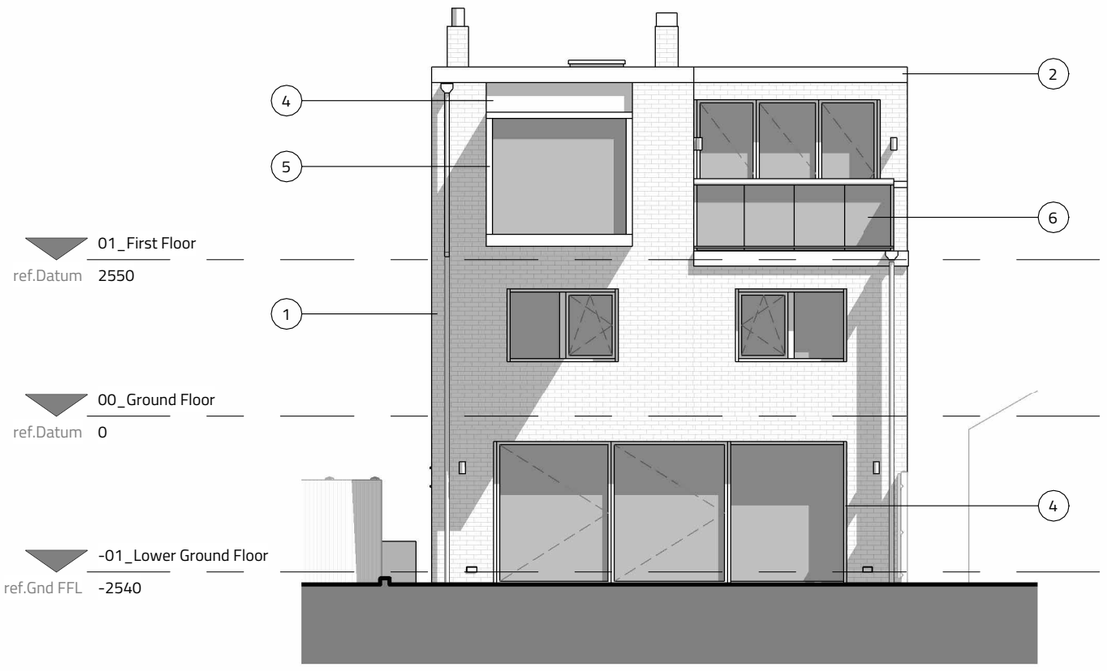

West Elevation

1 : 100

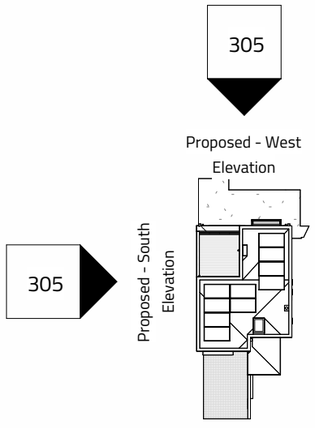

Key Plan

1 : 500

Notes

The Contractor is to check all dimensions and conditions on site before commencing. All construction to be in accordance with the latest Building Regulations. This drawing remains the copyright of Buju Architects Ltd.

Scale Bars

1:100	mm	1000		3000	
1:200	mm		5000		8000
1:500	M	5		15	
1:1250	M	10	30		50

Notes:

All trees have been hidden for clarity.
Please refer to the site plan and tree survey for more information.

Material Key

1. Brick (Red)
2. Aluminium Flashing/Cladding (Black/Dark Grey)
3. Aluminium Door (Black/Dark Grey)
4. Aluminium Window Frames (Black/Dark Grey)
5. Aluminium Oriel Window (Black/Dark Grey)
6. Glass Balustrade
7. Timber/Composite Cladding (Black/Dark Grey)
8. Aluminium Window Surround (Black/Dark Grey)

Rev	Description	By	Date
F	Update to Planning Drawings	LM	17/02/25
E	Drawings updated following Client meeting.	CL	23/05/24
D	Drawing updated following comments from the Council's Conservation officer.	CL	26/04/24
C	Design updated following discussions with the Council and Client.	CL	23/04/24
B	Drawing updated following Client discussions.	CL	05/03/24
A	Planning application submitted to the Council.	CL	05/02/24

Client: Richard and Jess Dundas

Project: 36 Kingston Road, Didsbury

Sheet: Proposed - South and West Elevations

Ref: P689_302 Rev: F

Date: 30/01/24 Scale: As indicated @ A3

By: CL Approved by: ATW RIBA Stage 3 - **Spatial Coordination**

BUJU®
DESIGN ORIGINAL

8 Brooks Street, Stockport. SK1 3HS
0161 474 6860 | hello@buju.co.uk | www.buju.co.uk