




-- Location Plan
Scale: 1:100 @ A1

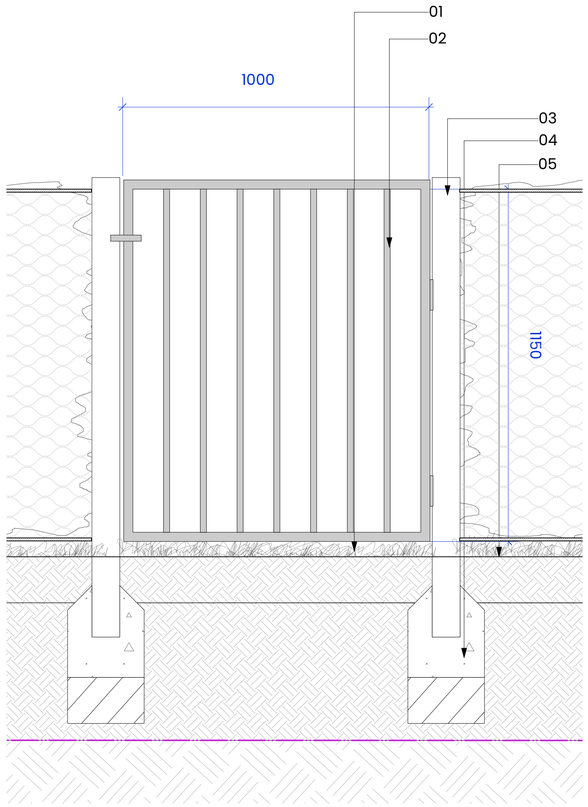


D01 Section A-AA Metal Pedestrian Gate 1.2m
Scale: 1:10 @ A1

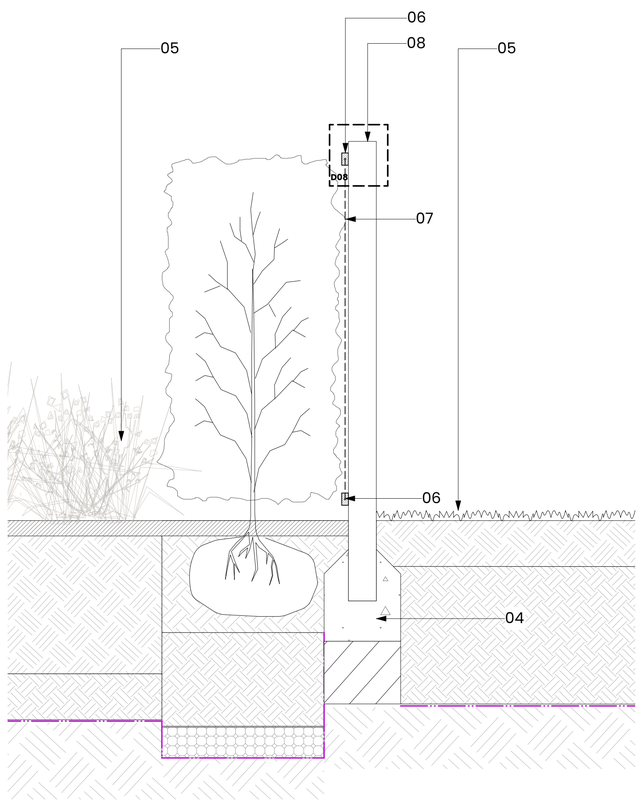


D02 Section B-BB- Hedge - Post and wire mesh fence
Scale: 1:10 @ A1

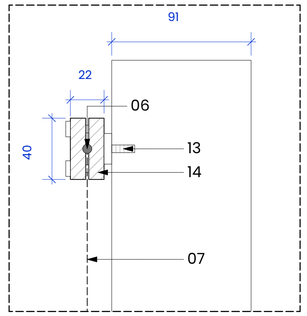


D08 Wire mesh fence fixing
Scale: 1:2 @ A1

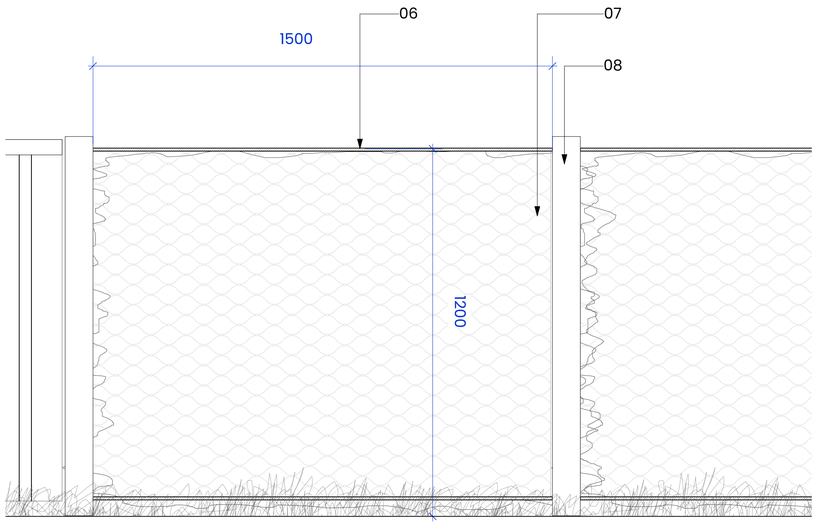


D03 Post and Wire mesh Fence 1.2m
Scale: 1:10 @ A1

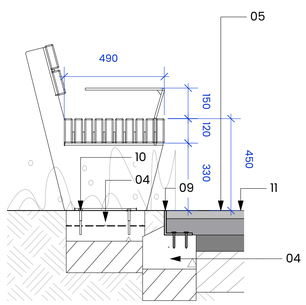


D04 Enfusa seat cross section
Scale: 1:15 @ A1

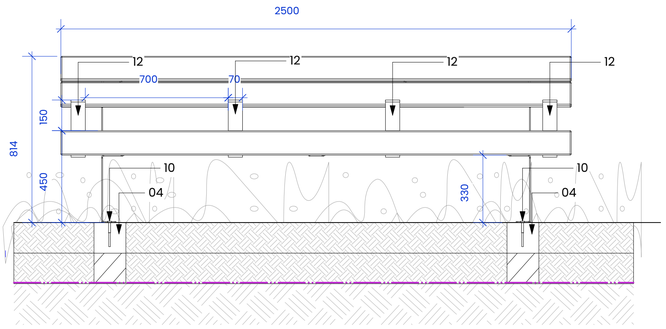

D05 Enfusa seat elevation
Scale: 1:15 @ A1

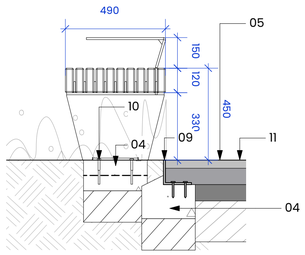

D06 Enfusa bench cross section
Scale: 1:15 @ A1

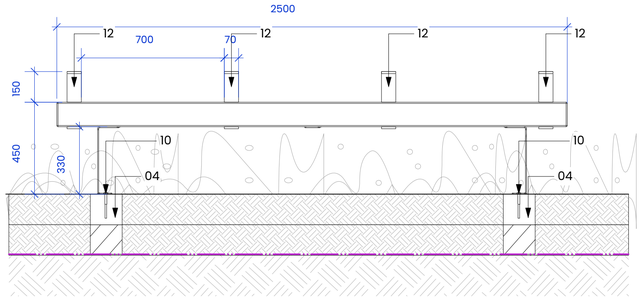

D07 Enfusa bench elevation
Scale: 1:15 @ A1


NOTES:
1. DO NOT SCALE FROM THIS DRAWING. ALWAYS WORK TO NOTED DIMENSIONS.
2. ALL SETTING OUT, LEVELS AND DIMENSIONS TO BE CHECKED ON SITE PRIOR TO THE INSTALLATION OF MATERIALS AND ANY DISCREPANCIES ARE TO BE BROUGHT TO THE ATTENTION OF THE CONTRACT ADMINISTRATOR IMMEDIATELY.
3. THIS DRAWING MUST BE READ WITH THE RELEVANT SPECIFICATION DOCUMENTS AND DETAIL DRAWINGS. ANY DISCREPANCIES MUST BROUGHT TO THE ATTENTION OF THE CONTRACT ADMINISTRATOR IMMEDIATELY.
4. THIS DRAWING IS COPYRIGHT PROTECTED AND MAY NOT BE REPRODUCED IN WHOLE OR PART WITHOUT WRITTEN AUTHORITY.
5. ALL DIMENSIONS ARE IN MILLIMETRES UNLESS OTHERWISE STATED.

THIS DRAWING WAS PLOTTED ON:
06/11/2024

REVISION HISTORY

DATE	REV	ZONE	DESCRIPTION	CHK
16/09/2024	P02		Issued for stage approval	AD
01/11/2024	P03		Stage approval	OK
05/11/2024	C01		Construction Issue	OK

KEY
1. Adjacent Soft surface- Depths vary-refer to Softworks plan sheet RODSTA-LYR-XX-ZZ-D-L-3001
2. Metal gate refer to 253-External Works Specification Q50 110 and Furniture and Boundary Treatments plan sheet RODSTA-LYR-XX-ZZ-D-L-8001
3. Gate post 91x91mm square planed posts set in concrete foundation, refer to 253-External Works Specification Q40 310 and and Furniture and Boundary Treatments plan sheet RODSTA-LYR-XX-ZZ-D-L-8001
4. Concrete foundation to engineer's specification and detail
5. Ground level - refer to Levels and Drainage plan sheet RODSTA-LYR-XX-ZZ-D-L-4001
6. High Grade 316 Stainless Steel wire rope
7. Webnet wire mesh infill
8. Timber fence posts with footing to match batons in wall- refer to sheet RODSTA-LYR-XX-ZZ-D-L-6006
9. Aluminium edging to clause Q10 112- refer to Edgings plan sheet RODSTA-LYR-XX-ZZ-D-L-2002
10. M10x90mm ground fixing bolt
11. Adjacent Hard Surfacing- refer to Hardworks plan sheet RODSTA-LYR-XX-ZZ-D-L-2001 and Typical Hardworks Details 01 RODSTA-LYR-XX-ZZ-D-L-6001
12. Seat/ bench arms
13. Suspension- rope clamp
14. M8 fixing bolt

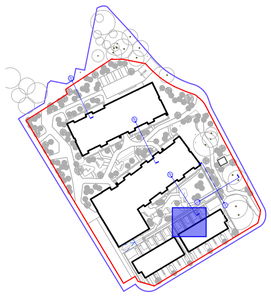

DESIGN INTENT
To be read in conjunction with engineer's and manufacturers drawings

ORIGINATOR

Layer. studio
W layer.studio
T 01625 523 157
E manchester or newcastle@layer.studio

MANCHESTER
The Barn
One Hollin Lane
Styal
Cheshire
SK9 4JH

NEWCASTLE
Flintlab
1 Salters Road
Gosforth
Newcastle upon Tyne
NE3 1DH

Client
Wates Construction

Project
Rodney St
Ancoats

Drawing Title
Interface Details 05

Created By	Checked By	Scale	Sheet Size
OK	MW	As Shown	A1

Project Number	Originator	Volume	Level	File Type	Discipline	Number
RODSTA	LYR			XX	ZZ-D-L-	6010

Work Stage	Status	Revision
Stage 4	A5- Issued for Construction	C01