




1 SITE PLAN - NO CHANGE

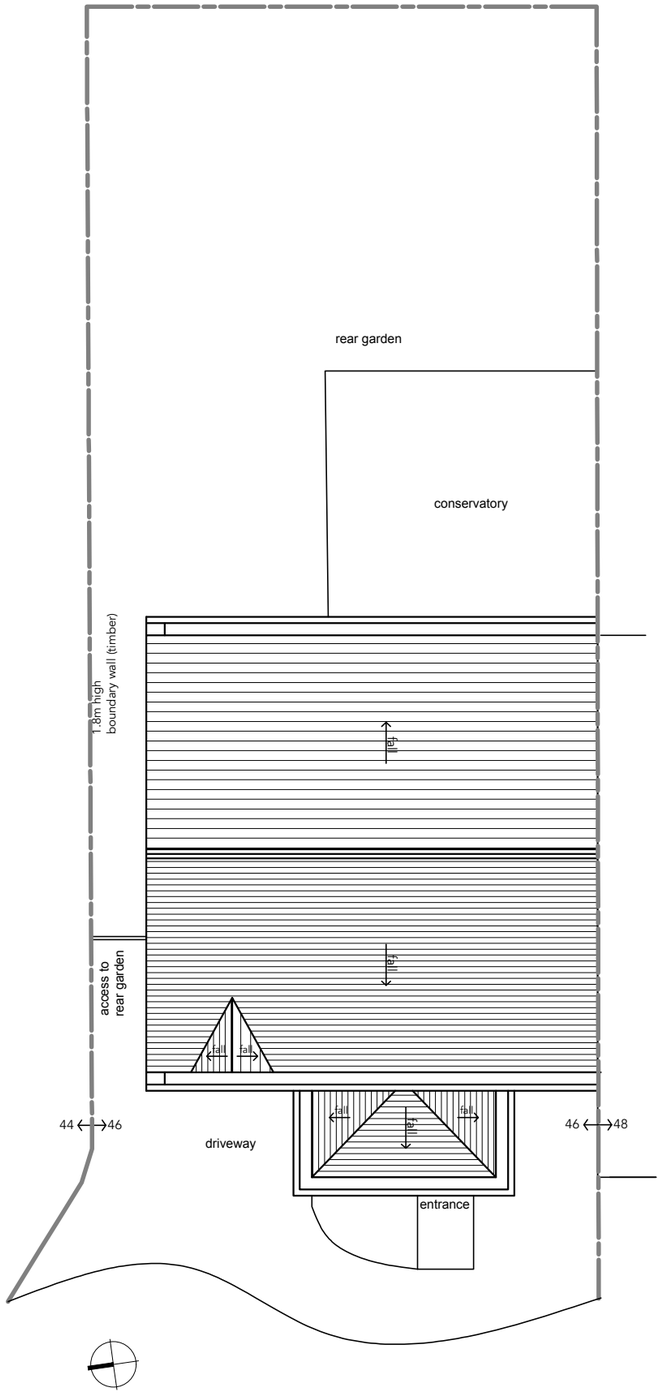


2 GROUND FLOOR PLAN

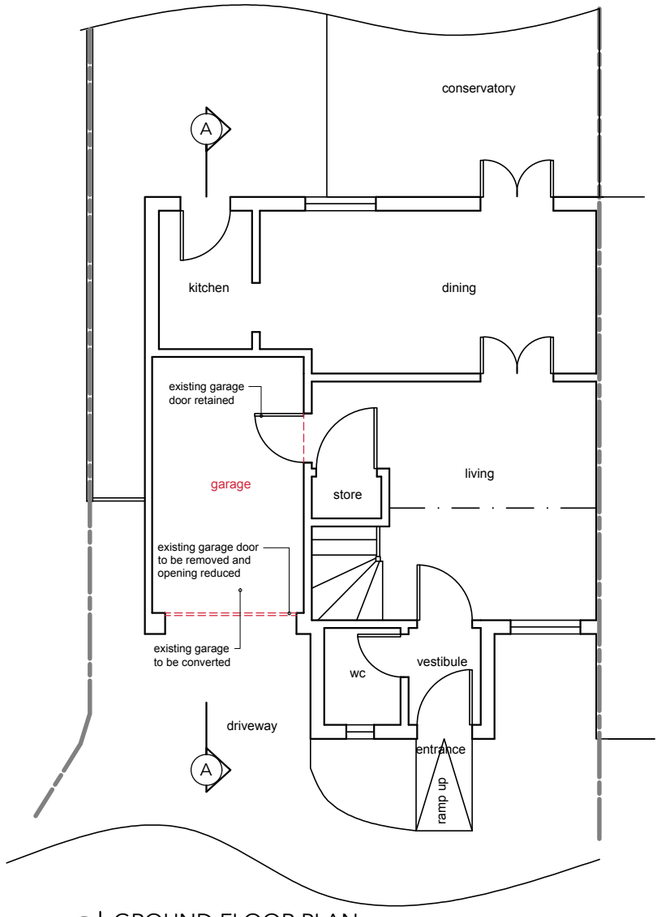

3 FRONT ELEVATION (WEST)

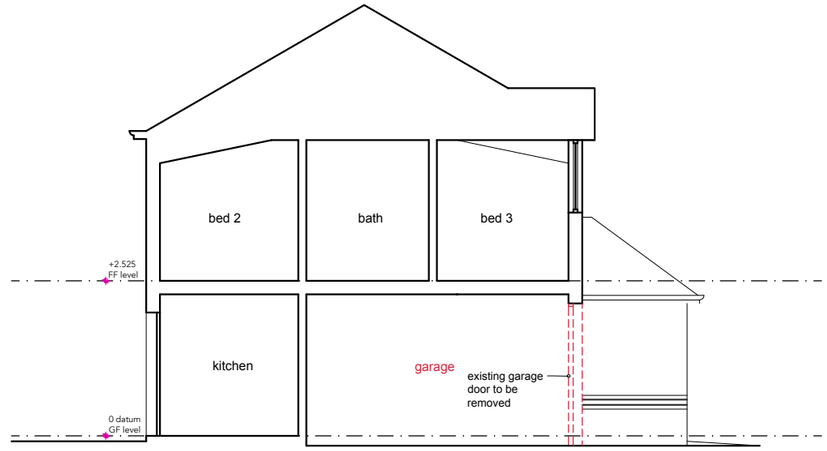

4 SECTION A-A

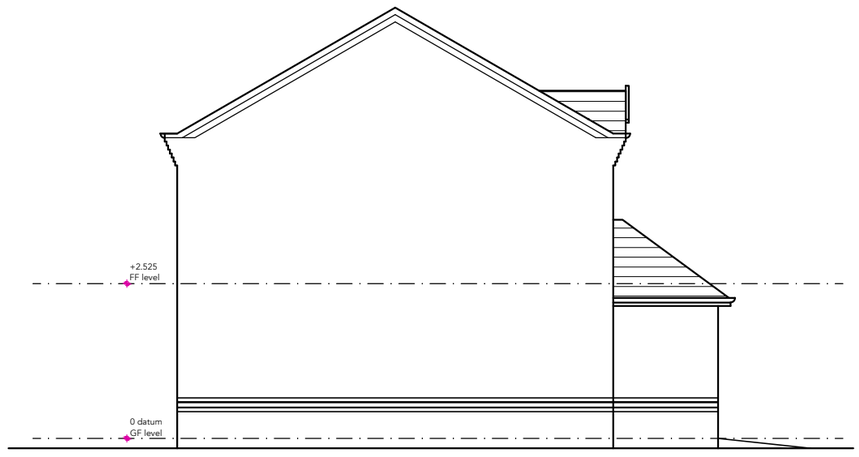

5 SIDE ELEVATION (NORTH) - NO CHANGE

KEY

EXISTING EXTERNAL FINISH

MAIN ROOF	Clay tiles (red)
WINDOWS and DOORS	uPVC framed (white)
FASCIAS	uPVC /timber (painted white
RAINPIPES	uPVC (brown)

0 1 2 3 4 5

red dashed line indicates removals

AS EXISTING

Rev	Date	Details
PURPOSE		
PLANNING APPLICATION		

studio 1618a
studio1618a@gmail.com

Project

Mr & Mrs Li
46 Chervill Close, Fallowfield,
Manchester M14 7DP

Garage conversion

Description

As existing
plans, elevations and section AA

scale(s)	drawing no.
A3 1:100	PL01

ALL DIMENSIONS TO BE CHECKED ON SITE BY CONTRACTOR. THIS DRAWING IS COPYRIGHT.