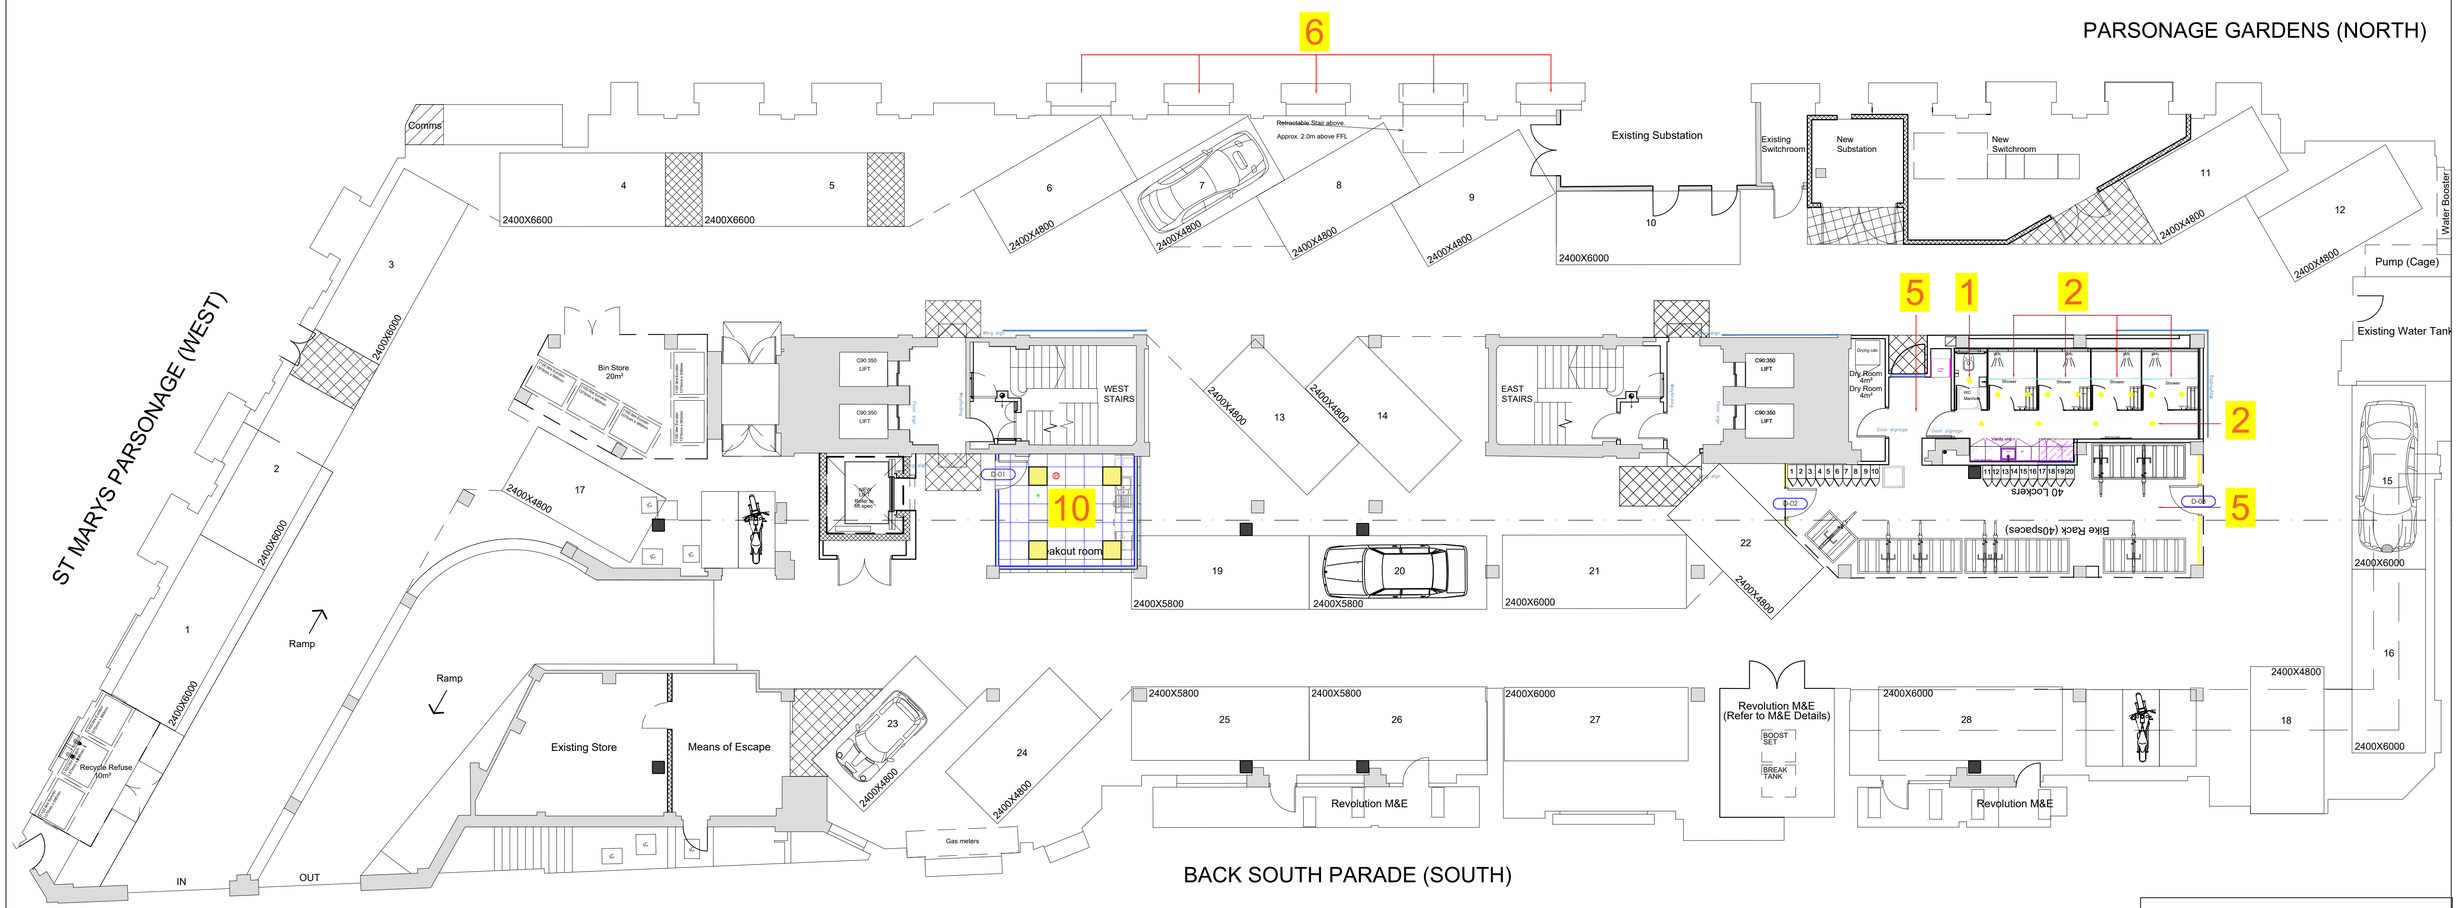


BASEMENT

DESIGN NOTES TO BE READ ALONG WITH COST PLAN

1 - RECONFIGURE EXISTING WIRING TO SUIT NEW LAYOUT. REPLACE EXISTING LIGHTING WITH BRIGHTER LED VARIANT - 4000K CIRCULAR RECESSED FLAT PANEL.

2 - REPLACE EXISTING LIGHTING WITH BRIGHTER LED VARIANT - 4000K CIRCULAR RECESSED FLAT PANEL.

5 - ALTERATIONS TO EXISTING LIGHTING, TO INCLUDE NEWLY INSTALLED EMERGENCY SIGNAGE.

6 - EXISTING LIGHT WELLS CURRENTLY SERVED WITH BATTEN LIGHTING TO BE CHECKED AND REPAIRED AS REQUIRED. IF REQUIRED; REPLACEMENT OF FITTINGS TO ENSURE COLOUR MATCH AND LONGEVITY.

10 - SUPPLY & INSTALL NEW 600X600 LED PANELS & EMERGENCY DOT, TO BE CONTROLLED VIA NEW RECESSED PIR.

1 & 2



ALL PROPOSALS SUBJECT TO HERITAGE/LISTED BUILDINGS APPROVAL AS WELL AS BUILDING CONTROL.

SCALE BAR 1:100

0 5 10 15 20

DRAWING NOTES.

- Full Scope Of Works To Be Detailed
- Emergency Exit Lighting & Illuminated Exit Signage To Be Provided And to Meet BS5266 As A Minimum
- Fire Detection & Alarm System To Be Modified & Amended Meet BS5389 As A Minimum
- Findings of CTS Emergency Lighting Report To Be Implemented & Fittings Repaired / Replaced As Required.

Rev:	Date:	Description:
A	13.1.25	Further detail added after meeting. CJW

THIS DRAWING IS THE COPYRIGHT OF RKB ELECTRICAL LTD, AND MAY NOT BE REPRODUCED IN ANY FORM WITHOUT PRIOR WRITTEN CONSENT.

Rkb Ltd

Registered Address:
9 Parkwood Close
Skipton, BD23 1QW

Office Address:
16C Ghyll Way
Airedale Businesss Centre
Skipton, BD23 2DD

Tel. 01756 709578
Email: info@rkb-electrical.co.uk
Web: rkb-electrical.co.uk

© Copyright Rkb Electrical Ltd.

Title: Lighting Layout Basement

Project: Arkwright House Phase 2

Drawn by:	Date:	App'd by:	Date:
djw	29/11/24	-	-

Design Stage: DS1 - For Client/Contractor Comment

Drg No:	Scale:	Rev:
772P - B100	1:100 @ A1	A