PIZZA PILGRIMS, MANCHESTER - DEANSGATE, PROPOSED SHOPFRONT & SIGNAGE

philip watts design

Unit 11: Byron Industrial Estate Brookfield
Road Arnold Nottingham NG5 7ER
T: 0115 926 9756

GENERAL NOTES

THE CONTRACTOR SHALL CHECK AND VERIFY ALL DIMENSIONS ON SITE AND REPORT ANY DISCREPANCIES IN WRITING TO PHILIP WATTS DESIGN BEFORE COMMENCING WITH THE WORK.

ALL DRAWINGS ARE THE PROPERTY OF PHILIP WATTS DESIGN AND SHALL NOT BE REPRODUCED WITHOUT THE CONSENT OF THE DESIGNERS.

DRAWINGS SHALL NOT BE SCALED.


THIS DRAWING IS TO BE READ IN CONJUNCTION WITH THE RELEVANT SPECIFICATION OF BUILDING WORKS.

ALL DIMENSIONS ARE IN mm UNLESS OTHERWISE NOTED

THIS DRAWING MAY INCORPORATE INFORMATION FROM OTHER CONSULTANTS. PHILIP WATTS DESIGN CANNOT ACCEPT RESPONSIBILITY FOR THE INTEGRITY AND ACCURACY OF SUCH INFORMATION.


IF IN DOUBT ASK !

FRONT ELEVATION (NORTH EAST)

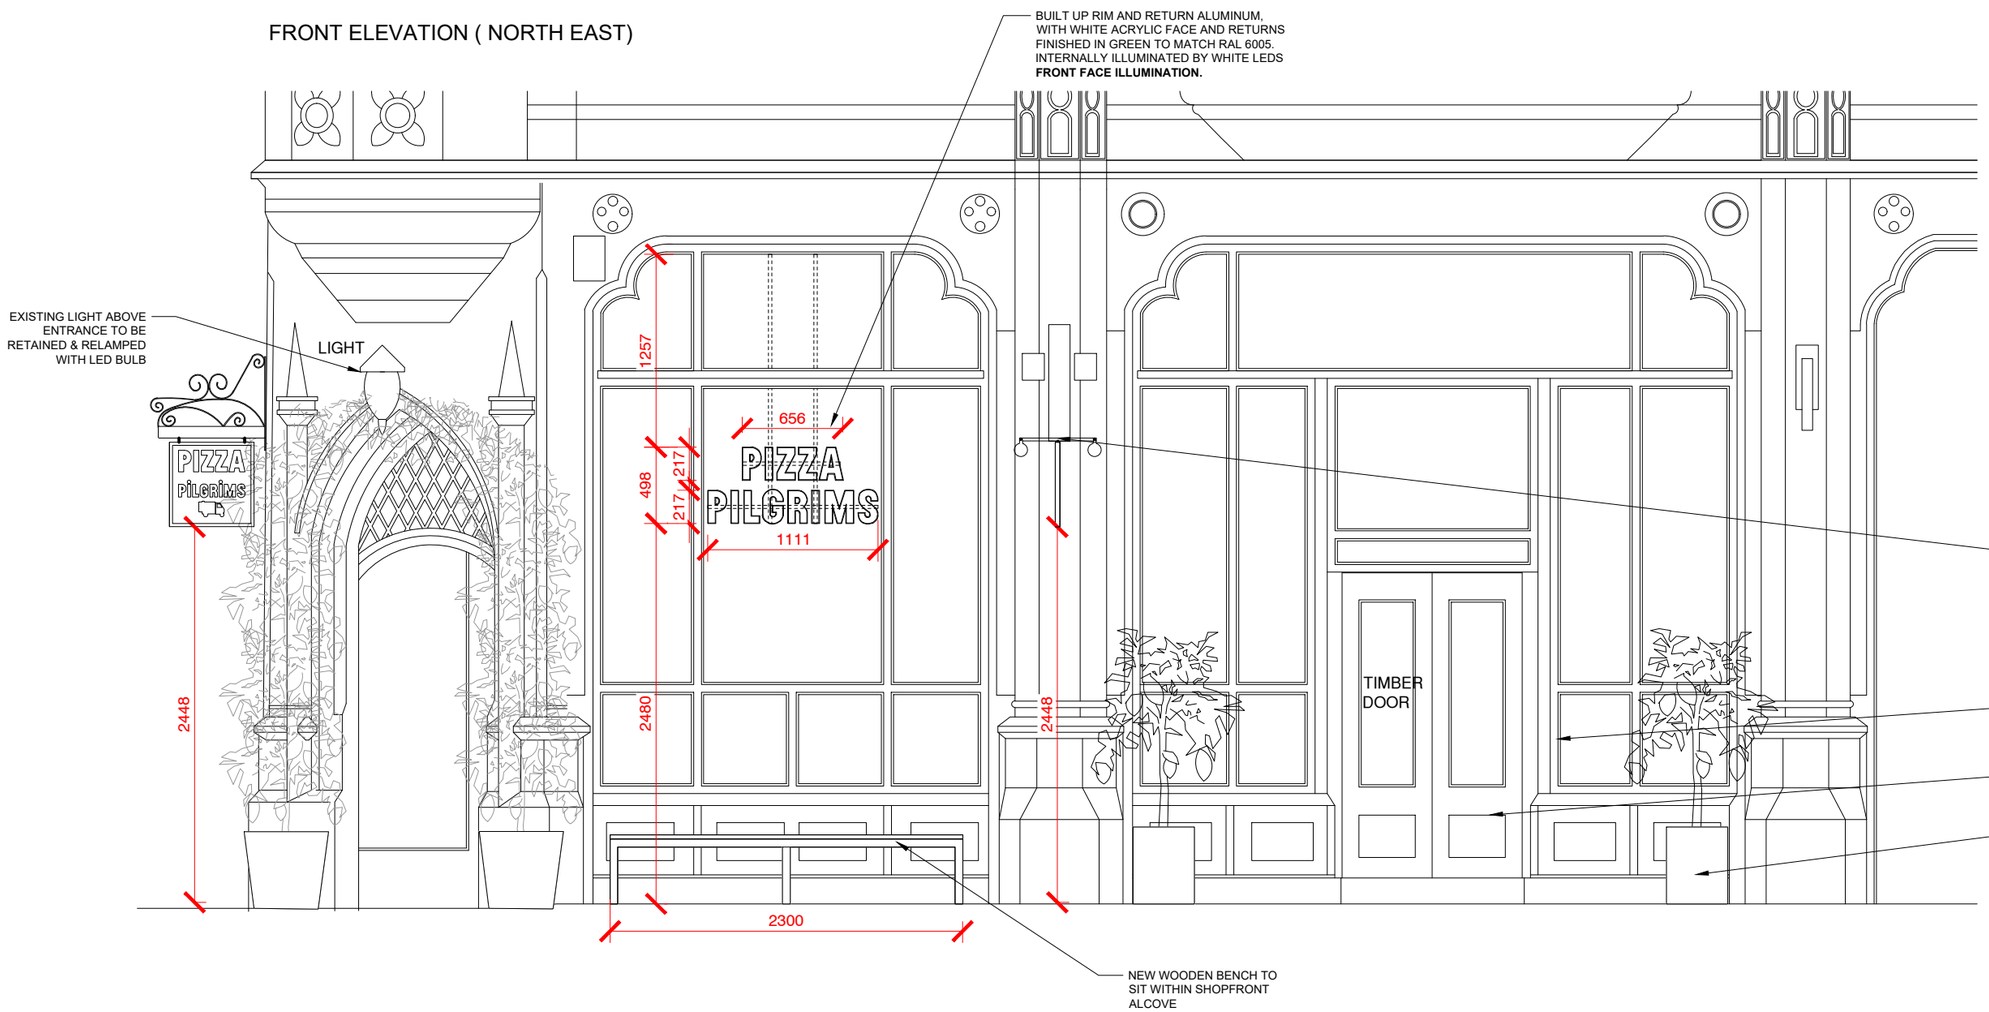


FRONT ELEVATION (NORTH EAST)

PROJECTING SIGN - FRONT ELEVATION

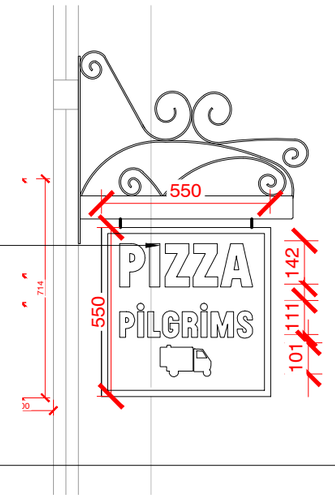

SIDE ELEVATION

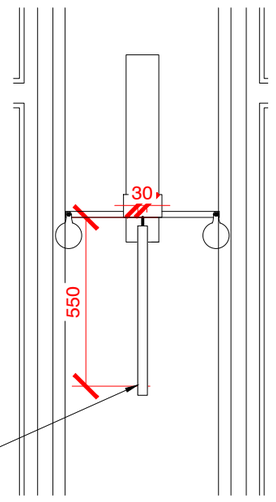

0 100 200 300 400 500mm
SCALE 1:10

FULL FRONT ELEVATION (NORTH EAST)



0 1000 2000 3000 4000 5000mm
SCALE 1:100

GENERAL NOTES:

1. DRAWING IS INDICATIVE. ALL MEASUREMENTS MUST BE CHECKED ONSITE BY THE MAIN CONTRACTOR.

DO NOT SCALE THIS DRAWING

REV	DESCRIPTION	DATE	NAME
D	SIGNAGE MOVED TO LH WINDOW	05.03.25	JB
C	SHOPFRONT SIGNAGE UPDATED FOLLOWING PP COMMENTS ON 04.03.25	05.03.25	JB
B	UPDATED TO SUIT AW COMMENTS ON 12.02.2025	28.02.25	JB
A	SHOPFRONT UPDATED TO SUIT AW COMMENTS ON 10.01.24	13.01.24	JB

PIZZA PILGRIMS

CLIENT ADDRESS
PIZZA PILGRIMS PIZZA BASE,
3 KINGLY STREET,
LONDON,
W1B 5PD

Shop Name
DEANSGATE - MANCHESTER

Title
PROPOSED SHOPFRONT & SIGNAGAE

Site Address
105- 107 DEANSGATE,
GREATER,
MANCHESTER
M3 2BQ

Gross FOH Area	Gross BOH Area
N/A m^2	N/A m^2

Drawing No.	Rev.
055_25_10	D

Date	Status	Drawn by
19.11.2024	FOR APPROVAL	JB

Scale 0 200 400 600 800 1000mm @ A1
SCALE 1:20