
PARSONAGE GARDENS (NORTH)

MARYS PARSONAGE (WEST)

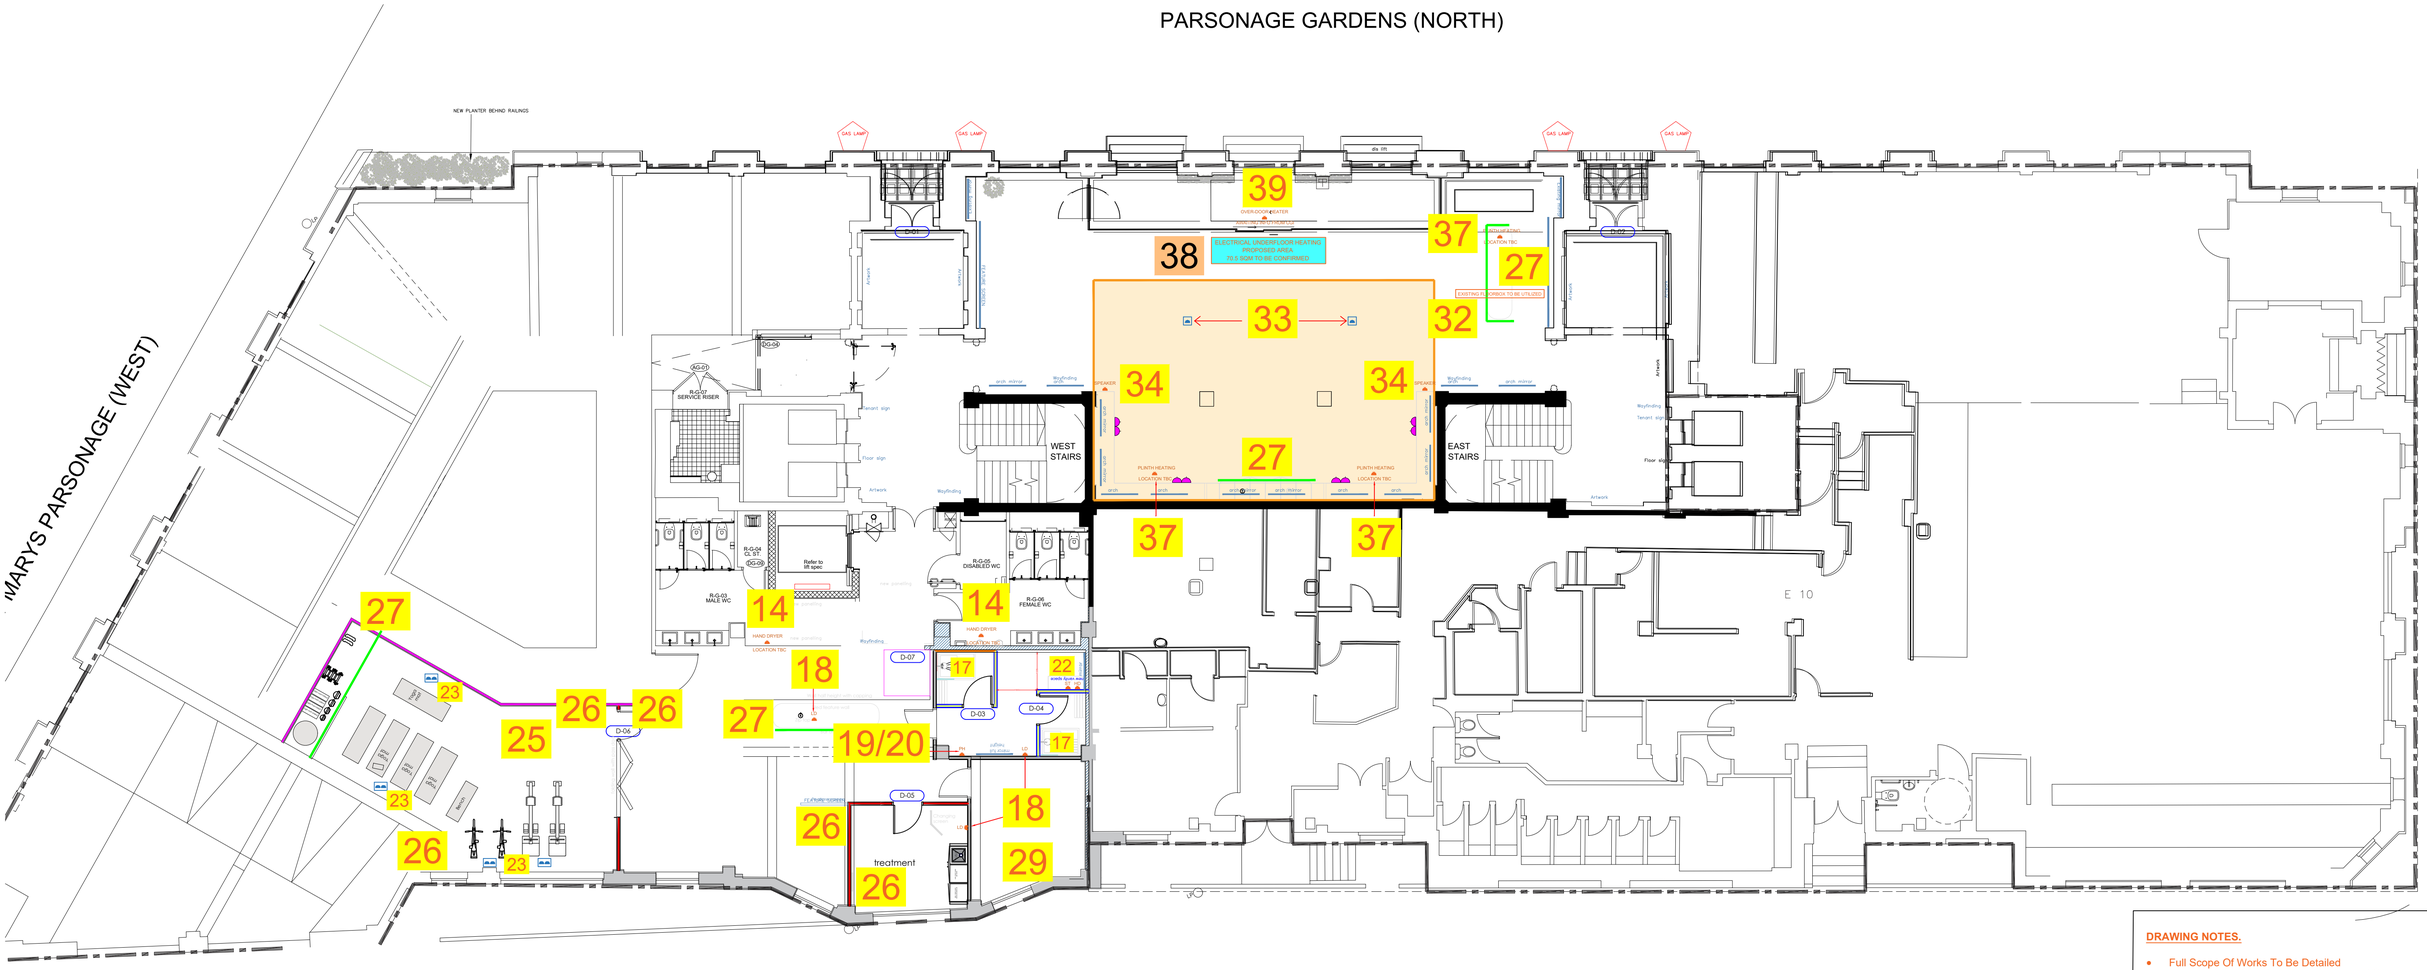

DESIGN NOTES TO BE READ ALONG WITH COST PLAN

14 - NEW HAND DRYERS INSTALLED TO EXISTING LOCATIONS.

17 - POWER SUPPLY TO SHOWERS BY OTHERS - RKB SUPPLIES ONLY.

18 - POWER SUPPLY TO LEAK DETECTION.

19 - SUPPLY & INSTALL IP RATED PANEL HEATER - LOCATION TBC.

20 - SUGGESTED PANEL HEATER.

22 - VANITY UNIT POWER - HAIR DRYER & STRAIGHTENERS.

23 - SUPPLY & INSTALL NEW UF POWERBAR & TAPOFF TO POWER GYM EQUIPMENT.

24 - SUGGESTED FLOOR SOCKET TO GYM SPACE.

25 - 1 x TSSO 2 x DATA TO AV SCREEN - LOCATION TBC

26 - POWER TO FLOOR LAMP - SOCKETS, SWITCHED FROM WALL PLATE.

27 - LED TAPE TO JOINERY - POWER SUPPLY ONLY.

29 - ACCESS CONTROL TO MANAGER'S OFFICE - MAG LOCK, KEYPAD, DOOR RELEASE.

32 - POWER & DATA TO RECEPTION RELOCATED FROM EXISTING LECTURN TO NEW LOCATION.

33 - POWER TO 2 x FLOOR SOCKETS.

34 - USB TSSO & SPEAKER POWER TO BANQUETTE SEATING.

37 - PLINTH HEATER TO RECEPTION DESK & BANQUETTE SEATING

38 - SUPPLY & INSTALL OF UNDERFLOOR HEATING, FLOOR PREPARATION BY OTHERS.

39 - ELECTRIC OVER-DOOR HEATER AWAIT INFO FROM CGI.

20



24



SCALE BAR 1:100

0 5 10 15 20

DRAWING NOTES.

- Full Scope Of Works To Be Detailed
- Emergency Exit Lighting & Illuminated Exit Signage To Be Provided And to Meet BS5266 As A Minimum
- Fire Detection & Alarm System To Be Modified & Amended Meet BS5389 As A Minimum

Rev:	Date:	Description:	
B	16.1.25	Leak detection locations updated. Underfloor heating area reduced.	CJW
A	13.1.25	Further detail added after meeting.	CJW

THIS DRAWING IS THE COPYRIGHT OF RKB ELECTRICAL LTD, AND MAY NOT BE REPRODUCED IN ANY FORM WITHOUT PRIOR WRITTEN CONSENT.

Rkb Ltd

Registered Address:
9 Parkwood Close
Skipton, BD23 1QW

Office Address:
16C Ghyll Way
Airedale Businesss Centre
Skipton, BD23 2DD

Tel. 01756 709578

Email: info@rkb-electrical.co.uk

Web: rkb-electrical.co.uk

© Copyright Rkb Electrical Ltd.

Title:
Power Layout
Ground Floor

Project:
Arkwright House 2 B

Drawn by:	Date:	App'd by:	Date:
djw	29/11/24	-	-

Design Stage:
DS1 - For Client/Contractor Comment

Drg No:	Scale:	Rev:
772P - G200	1:100 @ A1	B