

SITE LOCATION PLAN SCALE 1:1250

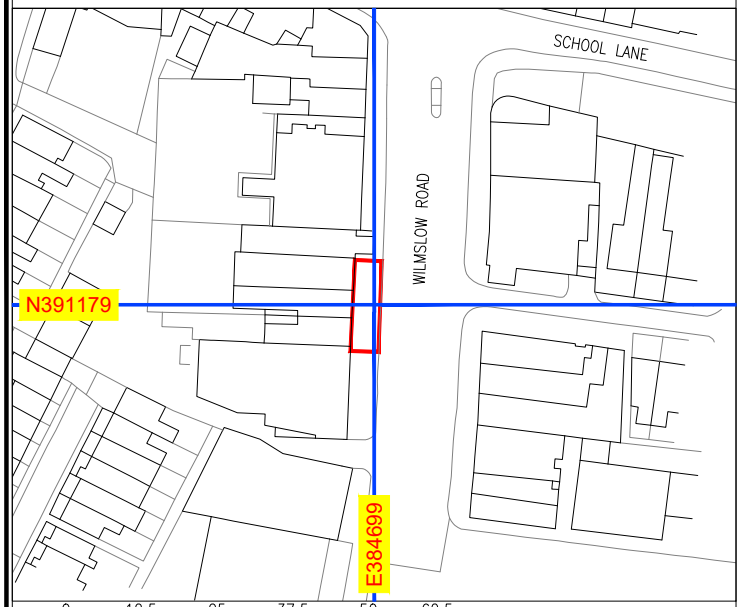

LOCATION PLAN SCALE 1:50000

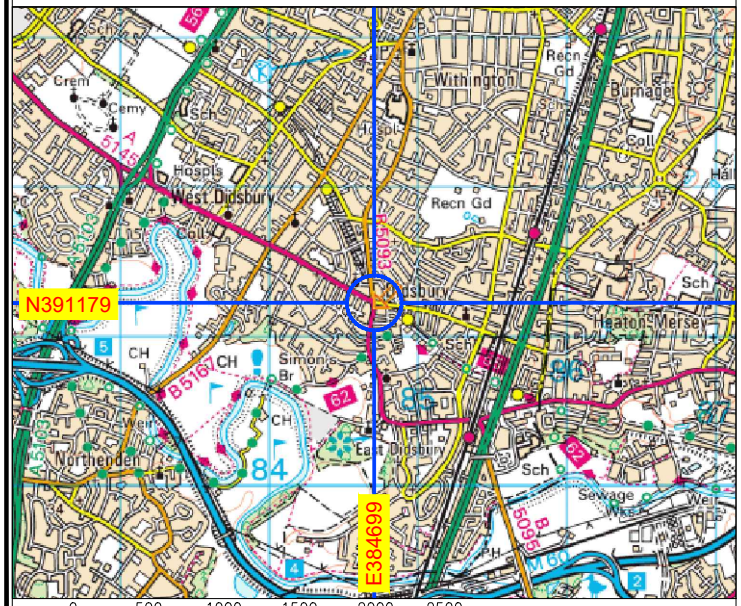



REV	DESCRIPTION	BY	DATE
A	ISSUED FOR APPROVAL	RW	10.03.25

	DRAWN	CHECKED	
	RW	DCC	ALL DIMENSIONS IN METRES U.N.O
DATE	10.03.25	DATE	10.03.25

LOCATION PLAN - Digital Mapping Solutions from Dotted Eyes.


SITE BLOCK PLAN - Digital Mapping Solutions from Promap

DRAWING TITLE
STREET HUB
DID-102- 720 WILMSLOW ROAD
001 - EXISTING SITE PLAN


SITE ADDRESS
720 WILMSLOW ROAD
DIDSBURY
MANCHESTER
M20 2DW


REV A

SITE LOCATION PLAN SCALE 1:1250

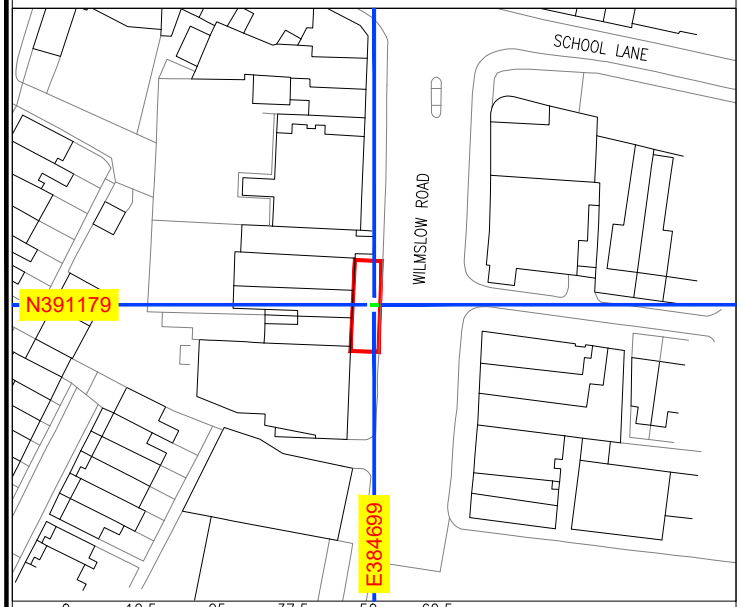

LOCATION PLAN SCALE 1:50000

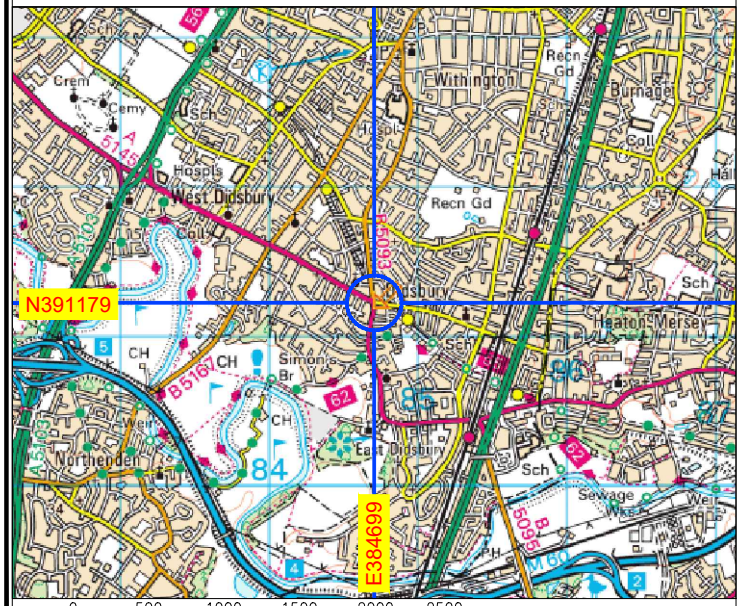

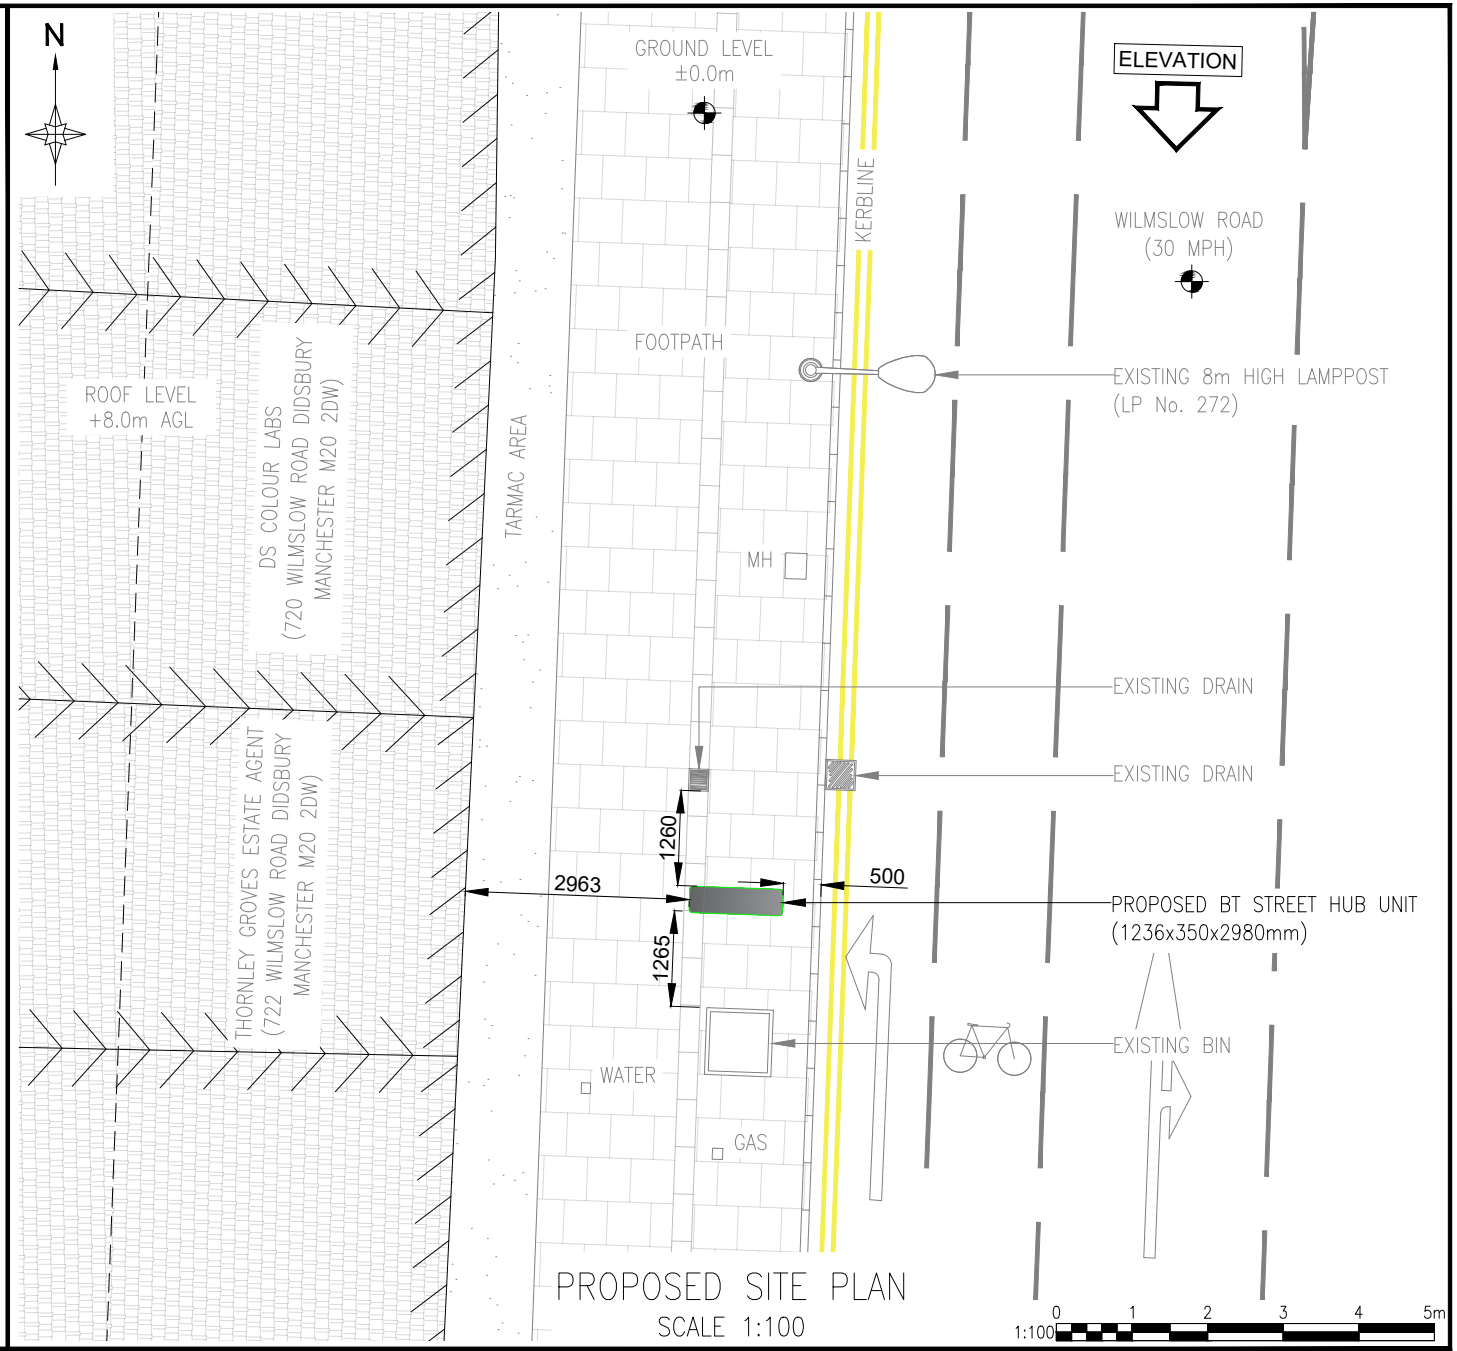

REV	DESCRIPTION	BY	DATE
A	ISSUED FOR APPROVAL	RW	10.03.25

	DRAWN	RW	CHECKED	DCC	ALL DIMENSIONS IN METRES U.N.O
	DATE	10.03.25	DATE	10.03.25	


LOCATION PLAN - Digital Mapping Solutions from Dotted Eyes.

SITE BLOCK PLAN - Digital Mapping Solutions from Promap

DRAWING TITLE
STREET HUB
DID-102- 720 WILMSLOW ROAD
002 - PROPOSED SITE PLAN

SITE ADDRESS
720 WILMSLOW ROAD
DIDSBURY
MANCHESTER
M20 2DW

REV A

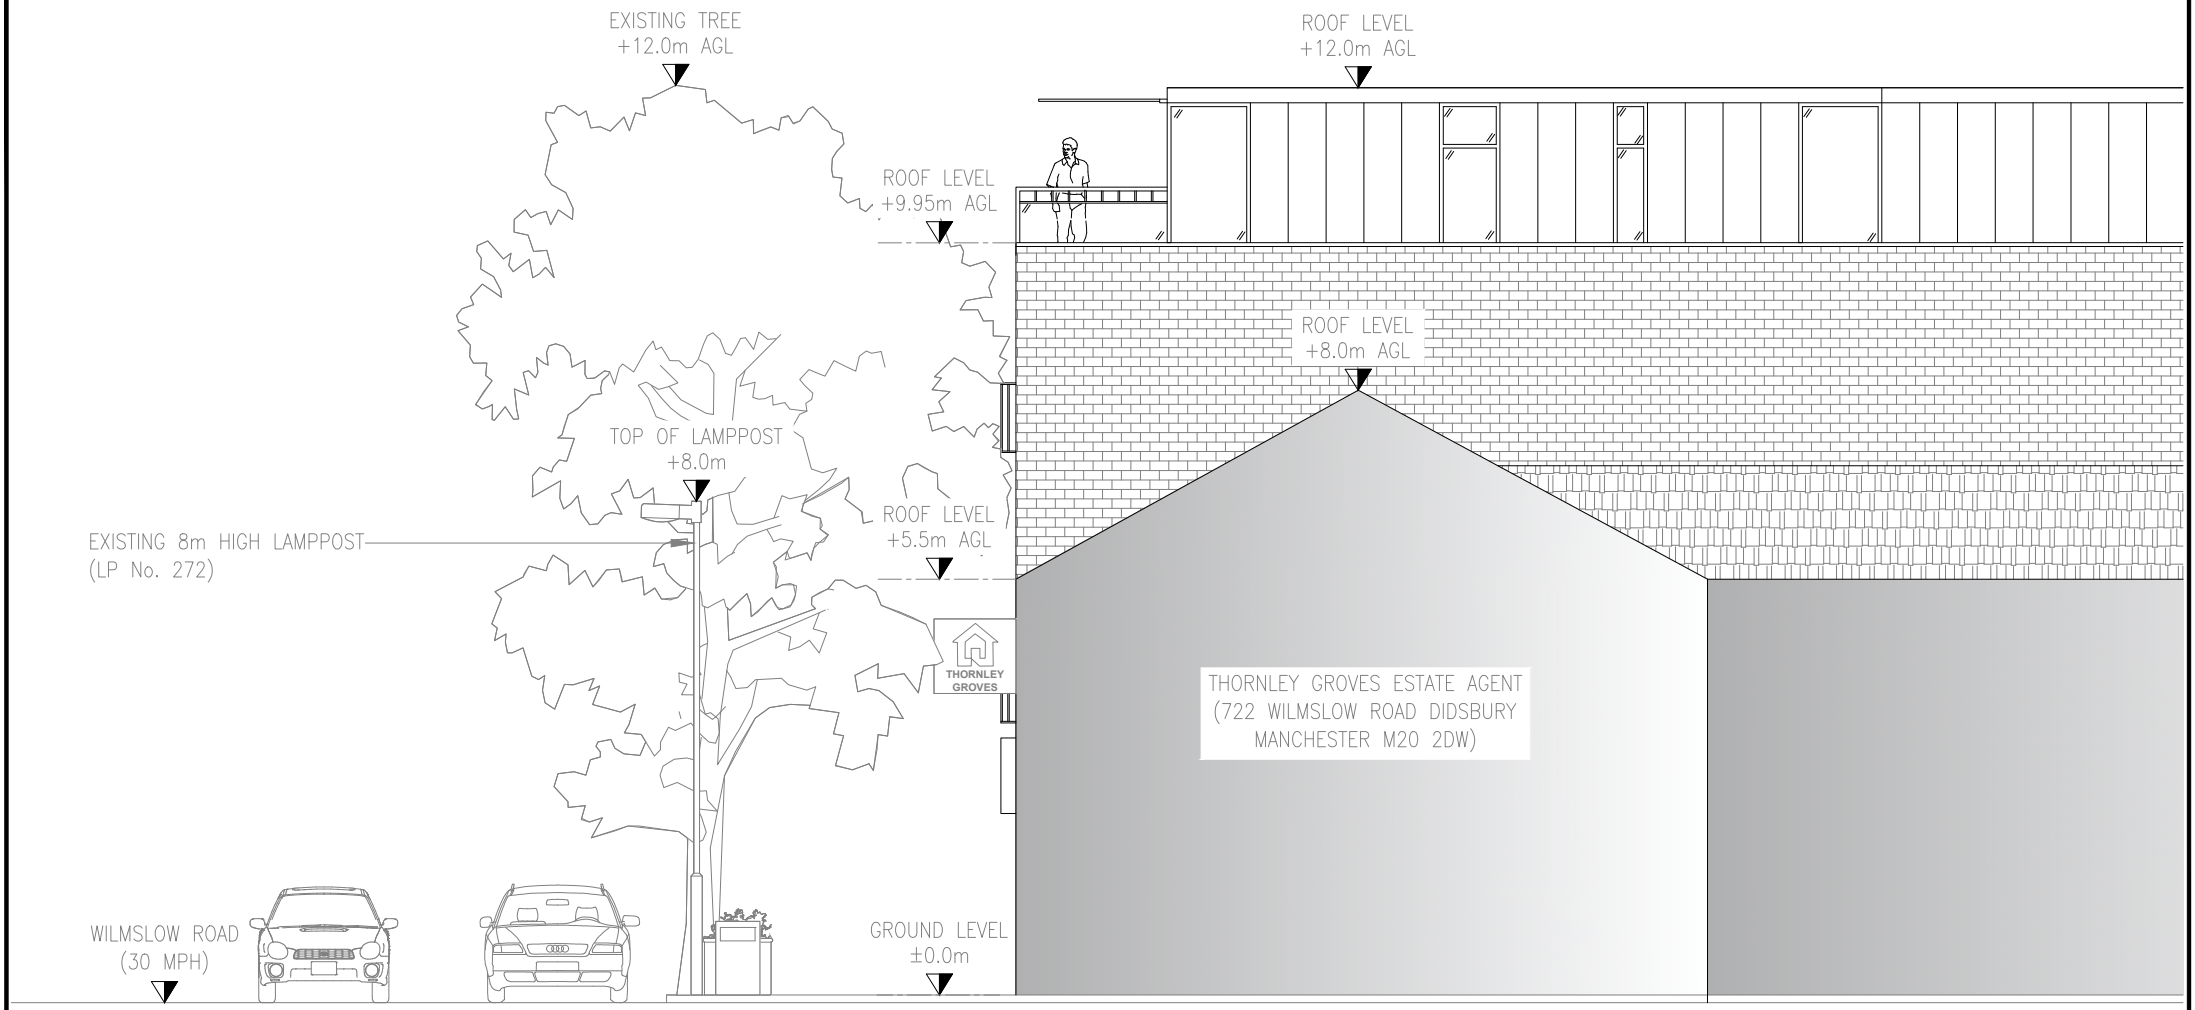

EXISTING SITE ELEVATION

SCALE 1:100

0 1 2 3 4 5m
1:100

REV	DESCRIPTION	BY	DATE
A	ISSUED FOR APPROVAL	RW	10.03.25

	DRAWN	RW	CHECKED	DCC	ALL DIMENSIONS IN METRES U.N.O
	DATE	10.03.25	DATE	10.03.25	


LOCATION PLAN - Digital Mapping Solutions from Dotted Eyes.

SITE BLOCK PLAN - Digital Mapping Solutions from Promap

DRAWING TITLE
STREET HUB
DID-102- 720 WILMSLOW ROAD
003 - EXISTING SITE ELEVATION

SITE ADDRESS
720 WILMSLOW ROAD
DIDSBURY
MANCHESTER
M20 2DW

REV A

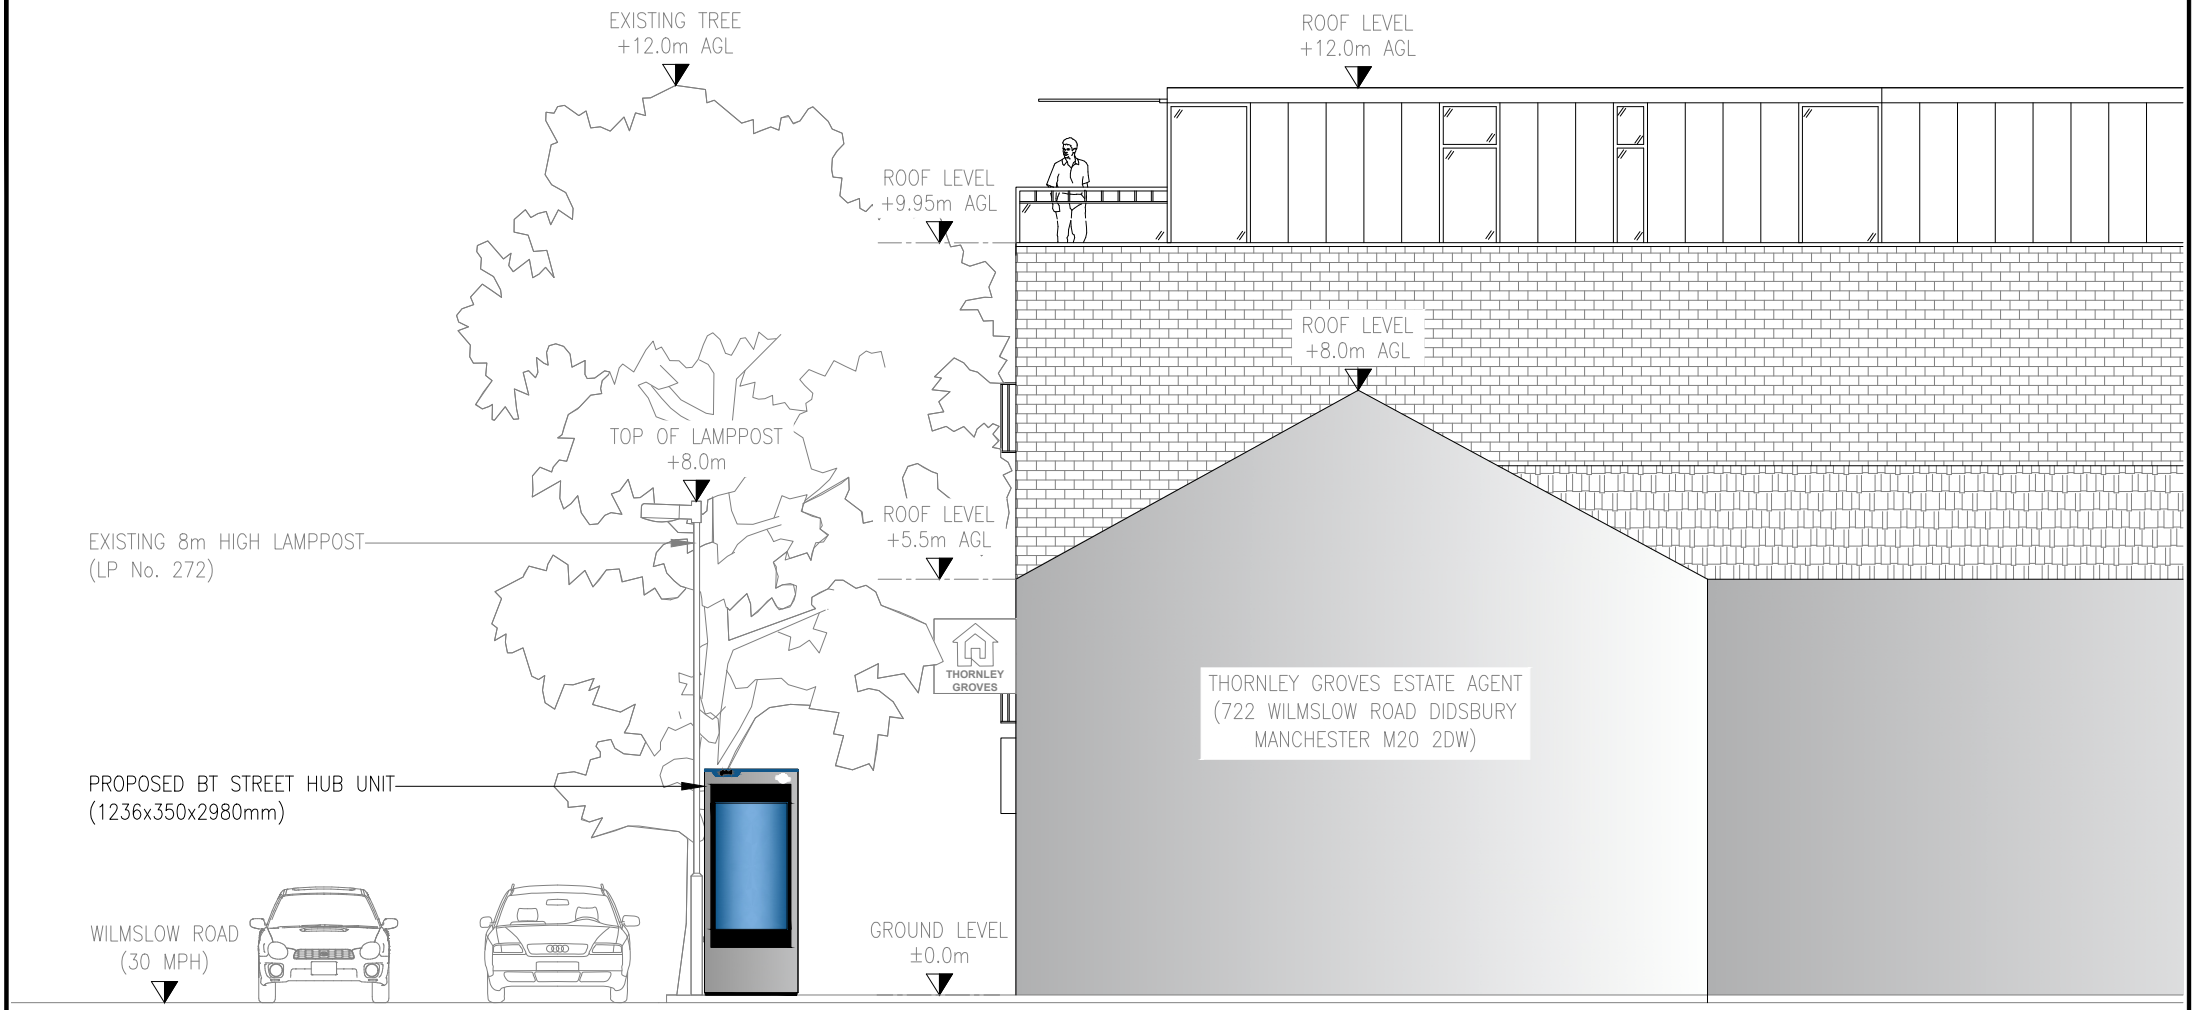

PROPOSED SITE ELEVATION

SCALE 1:100

0 1 2 3 4 5m
1:100

REV	DESCRIPTION	BY	DATE
A	ISSUED FOR APPROVAL	RW	10.03.25

	DRAWN	RW	CHECKED	DCC	ALL DIMENSIONS IN METRES U.N.O
	DATE	10.03.25	DATE	10.03.25	

LOCATION PLAN - Digital Mapping Solutions from Dotted Eyes.

SITE BLOCK PLAN - Digital Mapping Solutions from Promap

DRAWING TITLE
STREET HUB
DID-102- 720 WILMSLOW ROAD
004 - PROPOSED SITE ELEVATION

SITE ADDRESS
720 WILMSLOW ROAD
DIDSBURY
MANCHESTER
M20 2DW

REV A