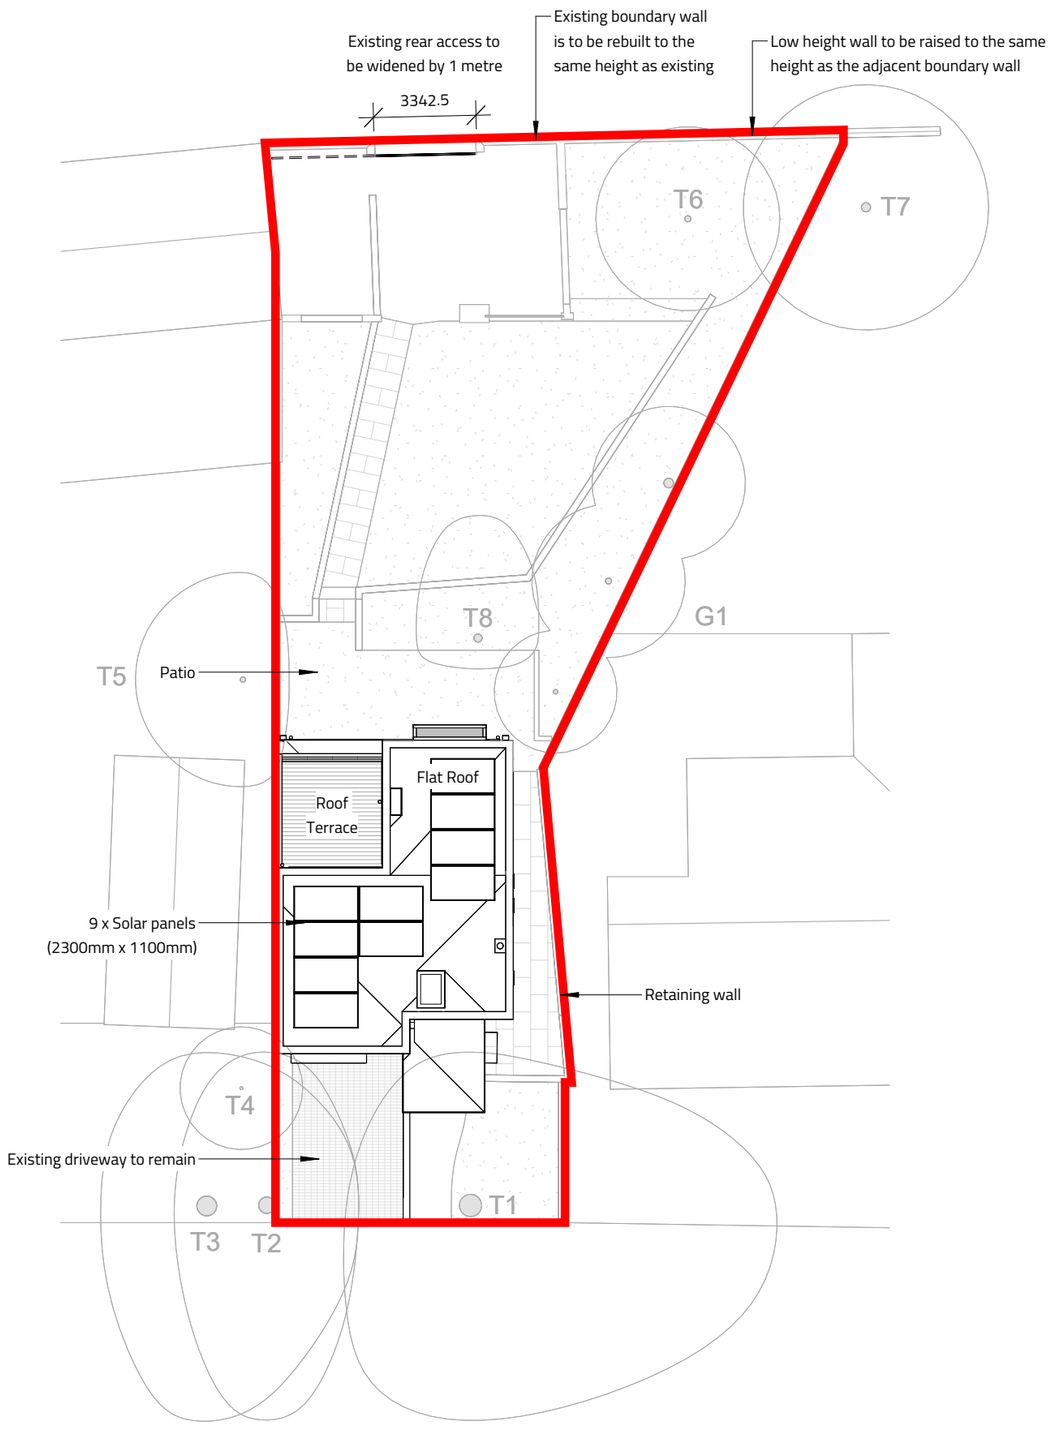


North

Notes

The Contractor is to check all dimensions and conditions on site before commencing. All construction to be in accordance with the latest Building Regulations. This drawing remains the copyright of Buju Architects Ltd.

Scale Bars

1:100	mm	1000		3000		
1:200	mm		5000		8000	
1:500	M	5		15		
1:1250	M	10		30		50

Notes:

- Tree survey provided by Lakeland Tree Consultancy.

Rev	Description	By	Date
F	Update to Planning Drawings	LM	17/02/25
E	Drawing updated following Client discussions.	CL	18/06/24
D	Drawing updated following comments from the Council's Conservation officer.	CL	26/04/24
C	Front entrance updated.	ATW	22/04/24
B	Drawing updated to capture tree survey and Client amendments.	CL	05/03/24
A	Planning application submitted to the Council.	CL	05/02/24

Client: Richard and Jess Dundas

Project: 36 Kingston Road, Didsbury

Sheet: Proposed - Site Plan

Ref: P689_210 | Rev: G

Date: 13/04/25 | Scale: 1 : 200 | @ A3

By: CL | Approved by: ATW | RIBA Stage 3 - **Spatial Coordination**

BUJU®

DESIGN ORIGINAL

8 Brooks Street, Stockport. SK1 3HS
0161 474 6860 | hello@buju.co.uk | www.buju.co.uk