
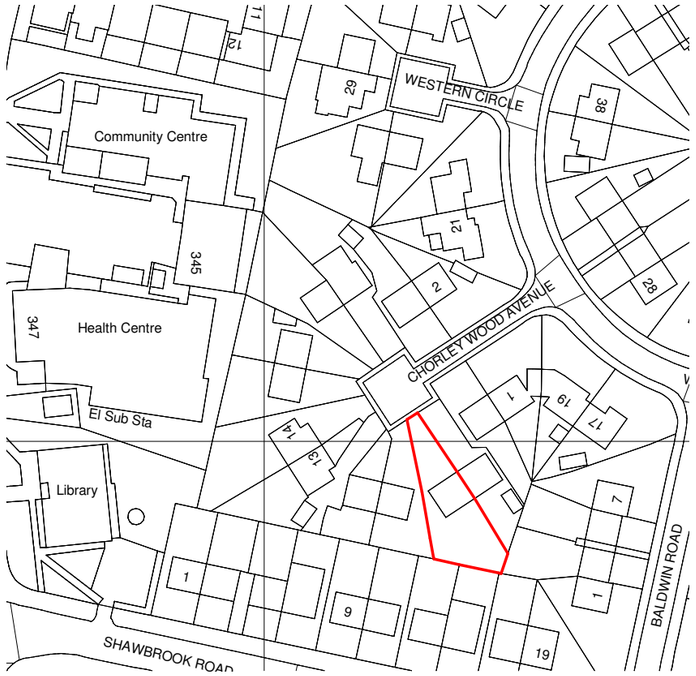


1 Location Plan

1 : 1250

0 12.5 25 37.5 50m

1:1250

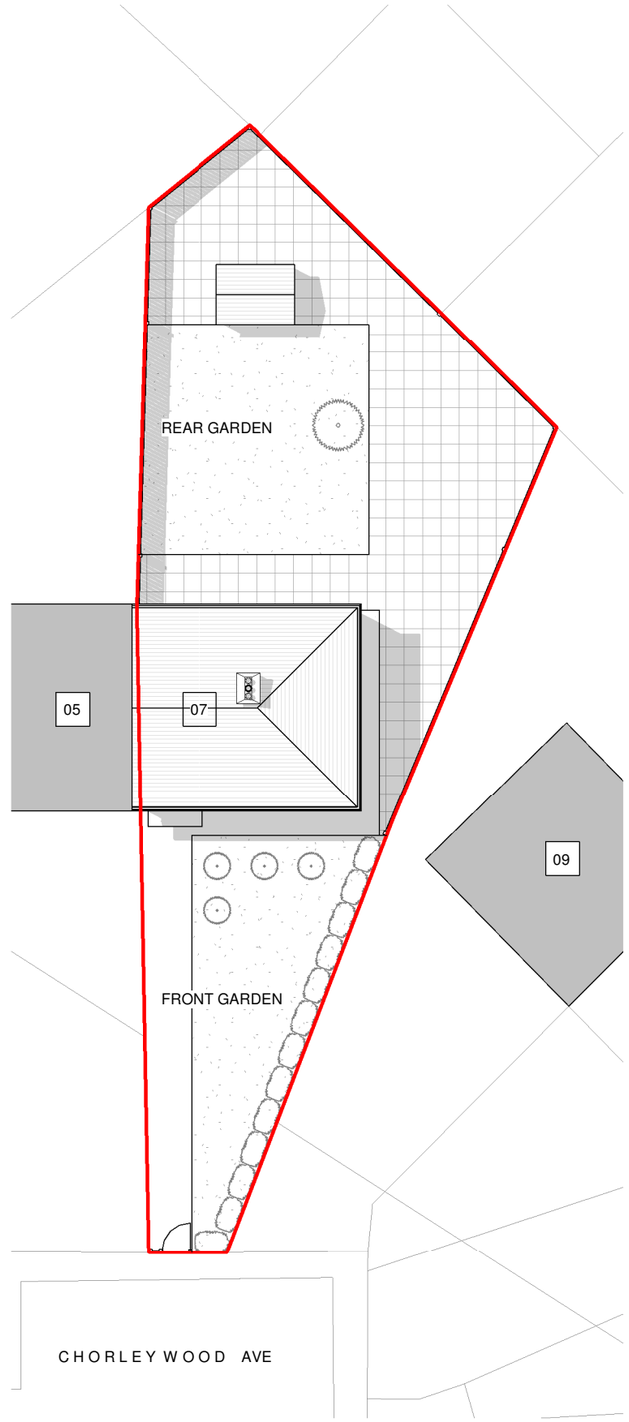

2 Existing Site Plan

1 : 200

0 2 4 6 8m

1:200

General Notes

The Architect shall have no responsibility for any use made of this document other than for that which it was prepared and issued.

All dimensions should be checked on site. Do not scale from this drawing

To be read in conjunction with all other Consultant's drawings.

The Architect to be immediately notified of any discrepancies.

Copyright on this drawing retained by the Architect.

LEGEND

Site Boundary

No.	Date	Dwn	App	Revision or reason for issue
P1	17/03/2025	AK	SH	Initial Issue

Client

Muhammad Rafiq

createitstudios ... leave an impression

Create It Studios (NW) Ltd
3 Stevenson Square,
Manchester
M1 1DN

info@createitstudios.co.uk

Project Title

7 Chorley Wood Ave, Manchester M19 1HE

Scale / North Point

As indicated

Drawing Title

Location Plan And Existing Site Plan

Drawing Number

A1598(01)AP001

Revision

P1

Drawing Status

Preliminary