
Ownership boundaries and title overlay drawings are produced using all reasonable endeavour and AGBCAD Services cannot be held responsible for any discrepancy of accuracy or scale of drawings supplied to them

KEY

- EXTENT OF EXISTING DWELLING
- EXTENT OF PROPOSED EXTENSION
- SITE BOUNDARY

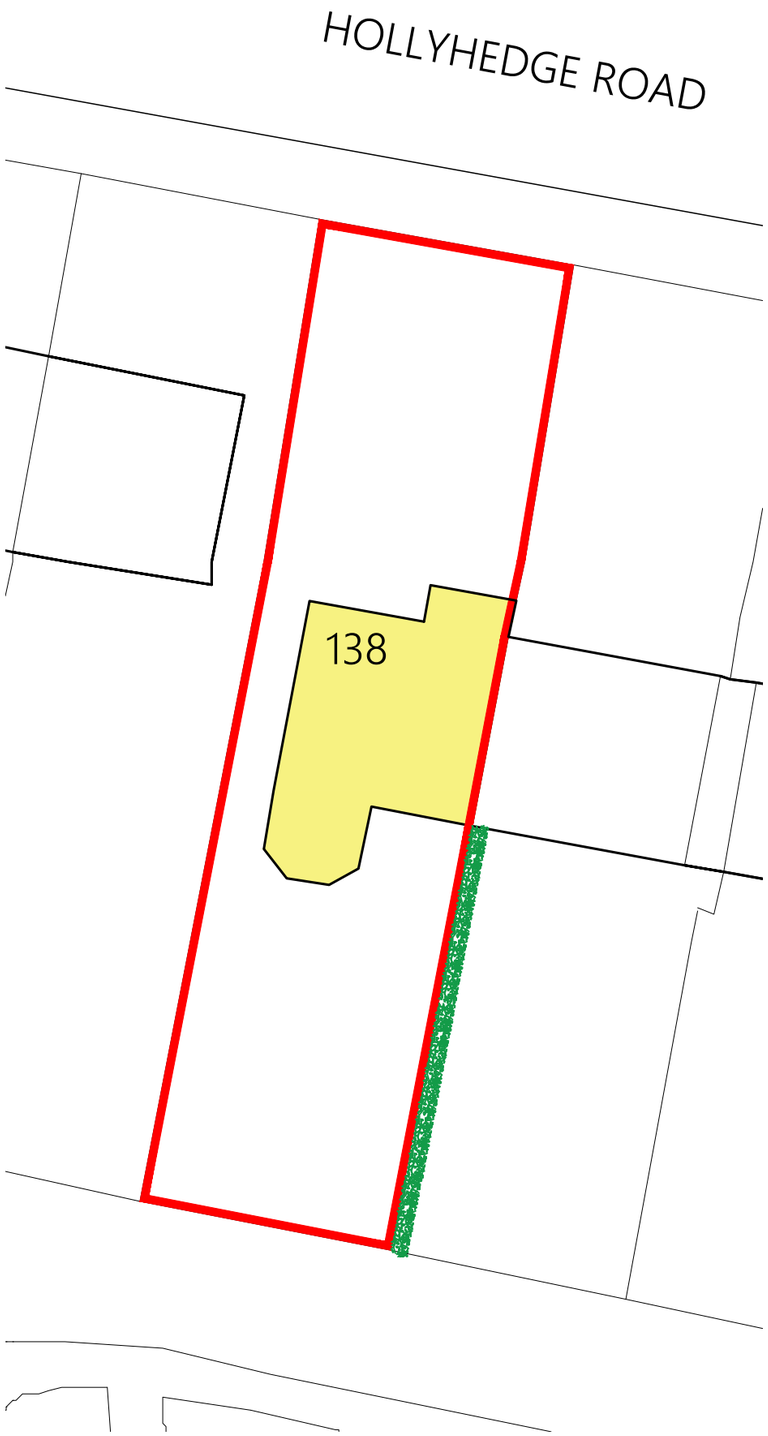

EXISTING BLOCK/SITE PLAN



PROPOSED BLOCK/SITE PLAN

0 5 10 N

Scale Bar 1:200 Metres

PROJECT	138 Hollyhedge Road Wythenshawe M22 9UE		
CLIENT	K Gaffney		
STATUS	Information		
DRAWING	Block Plans		
DWG No.	2501-04	REV	
SCALE	1:200@A3	DATE	Jan '25

AGB CAD SERVICES
website: www.agbcad.co.uk
email: info@agbcad.co.uk
telephone: 07912 090 125

DO NOT SCALE FROM THIS DRAWING