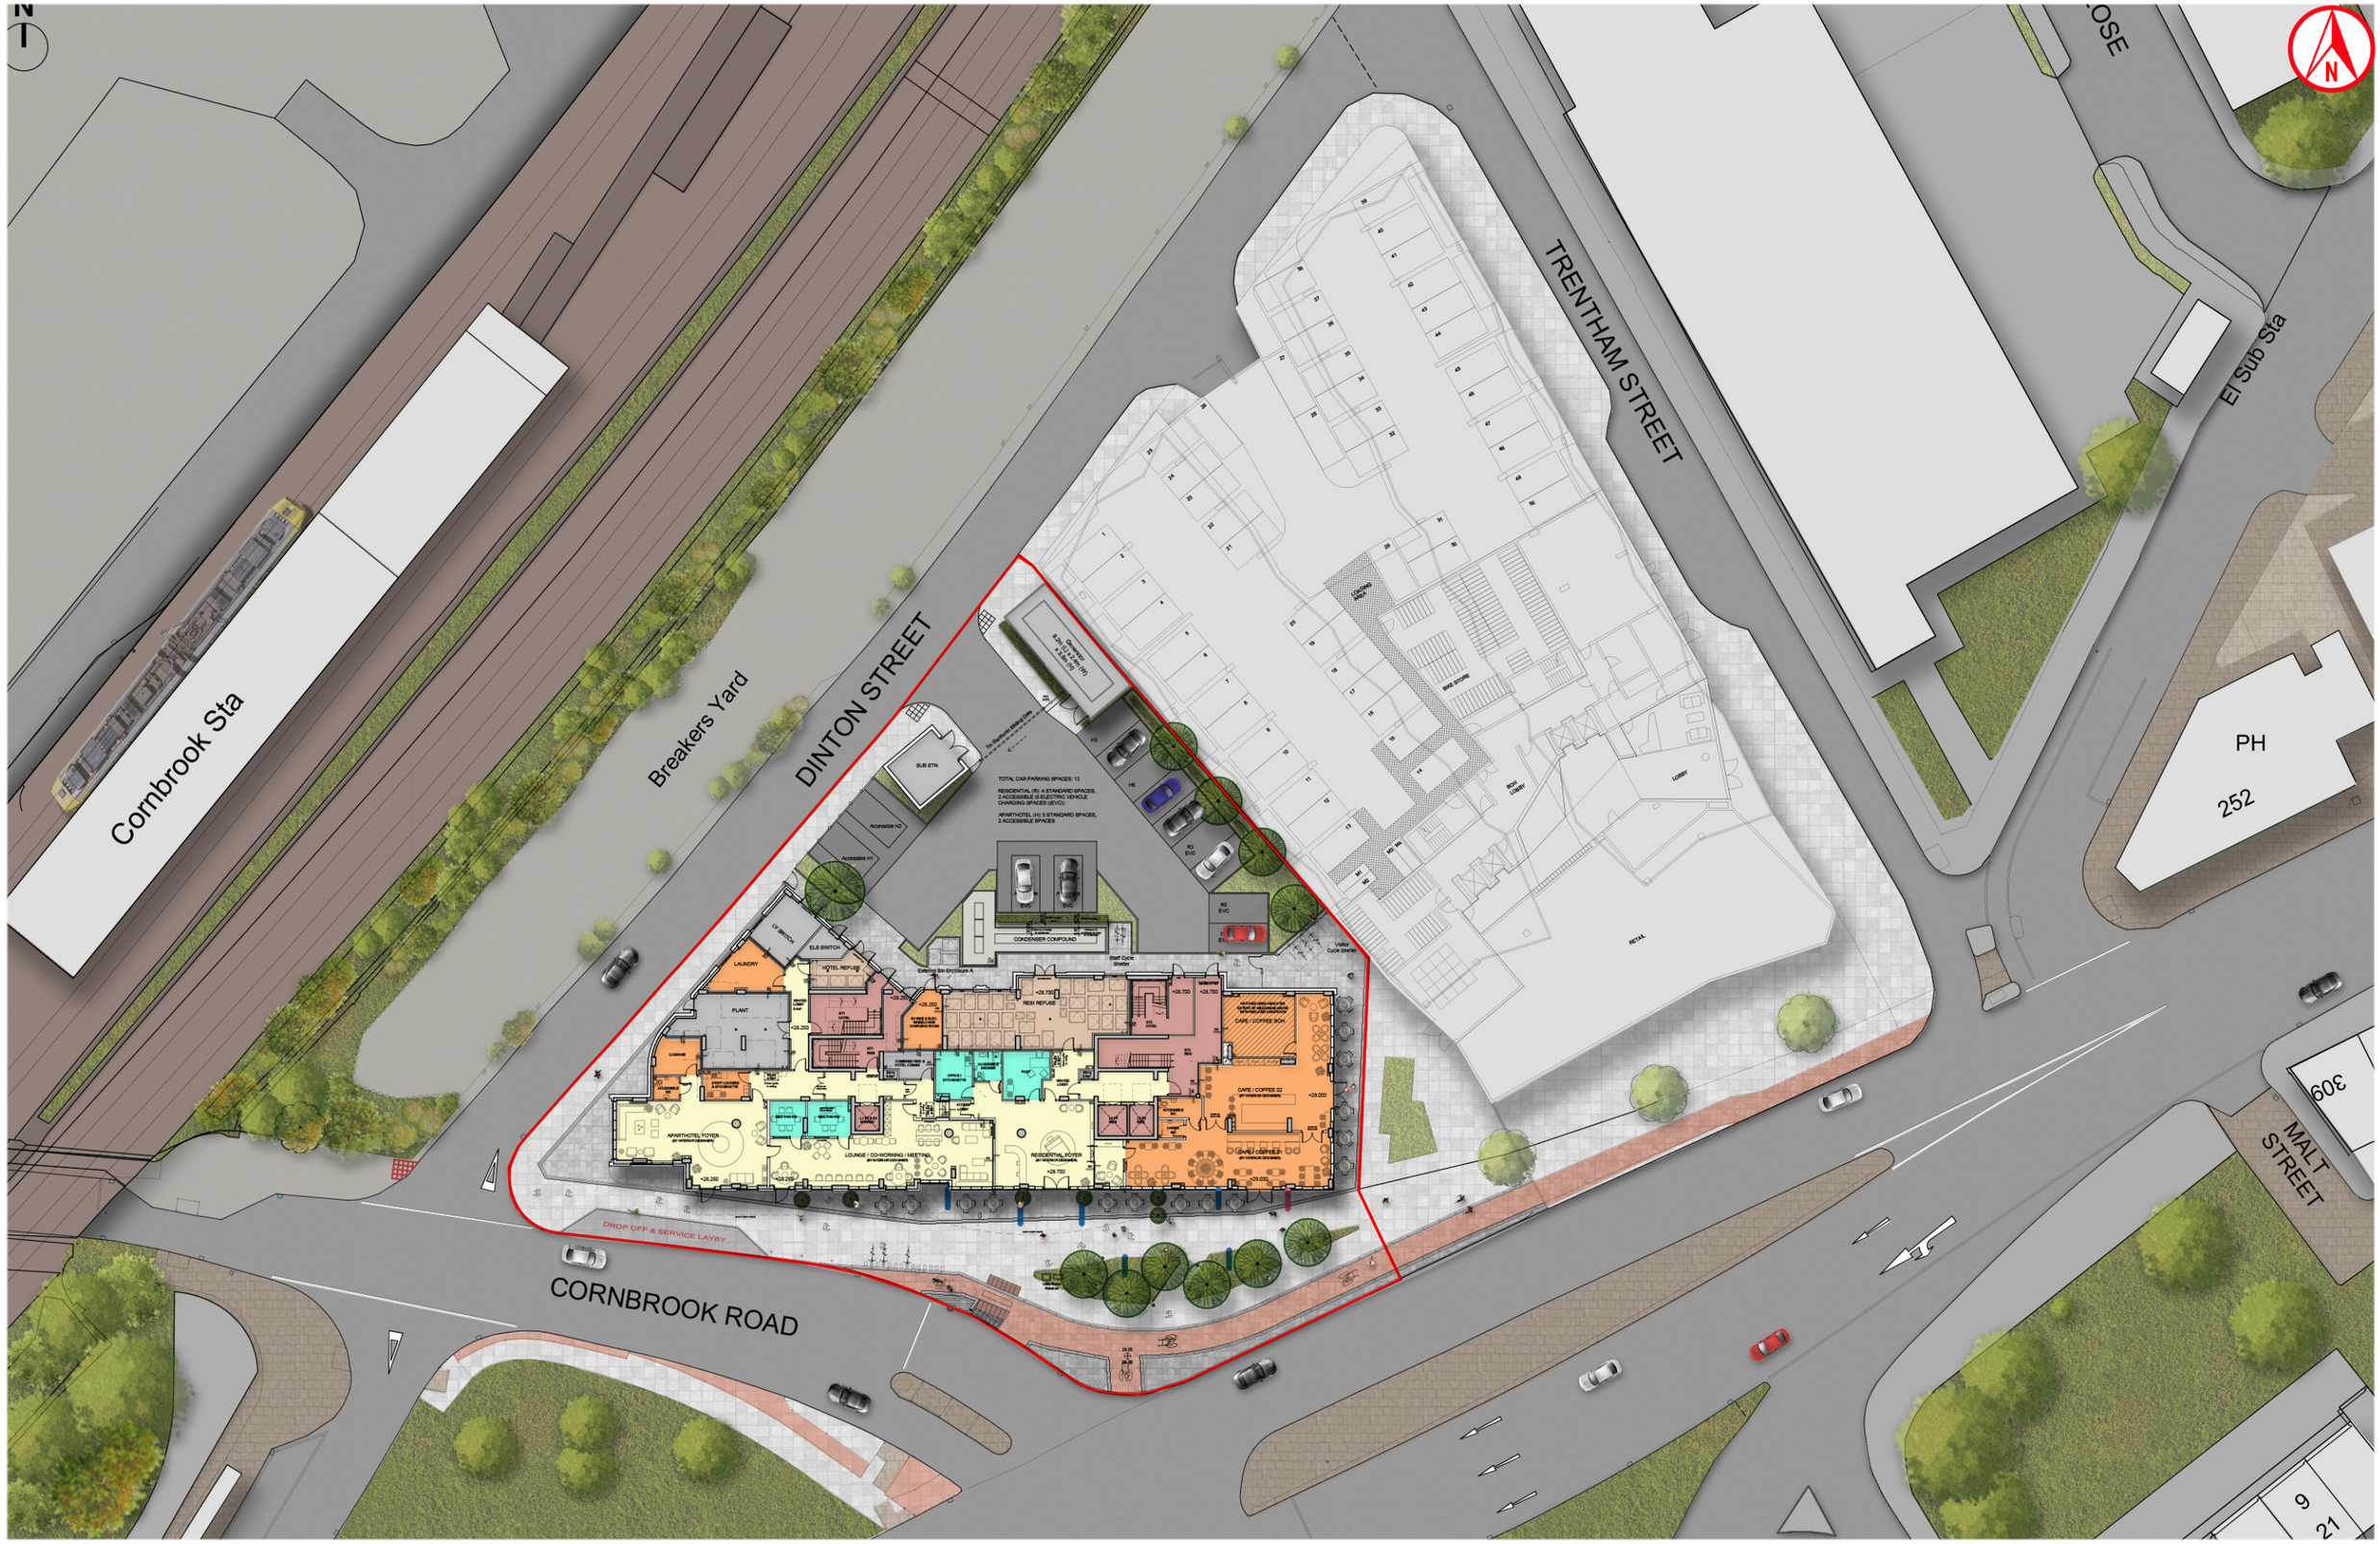


LeachRhodesWalker© Architects

Ground Floor West 50 Dearmans Place Manchester M3 5LH t 0161 833 0211 e info@lrw.co.uk www.lrw.co.uk

8353 CORNBROOK RESIDENTIAL: Proposed Site Plan - Basement Option (Colour)

Scale: **1:500@A3** Auth By: **DL** Drawn By: **DL** Date: **15.04.25** Dwg No: **8353-LRW-ZZ-ZZ-DR-A-00-196_P06**