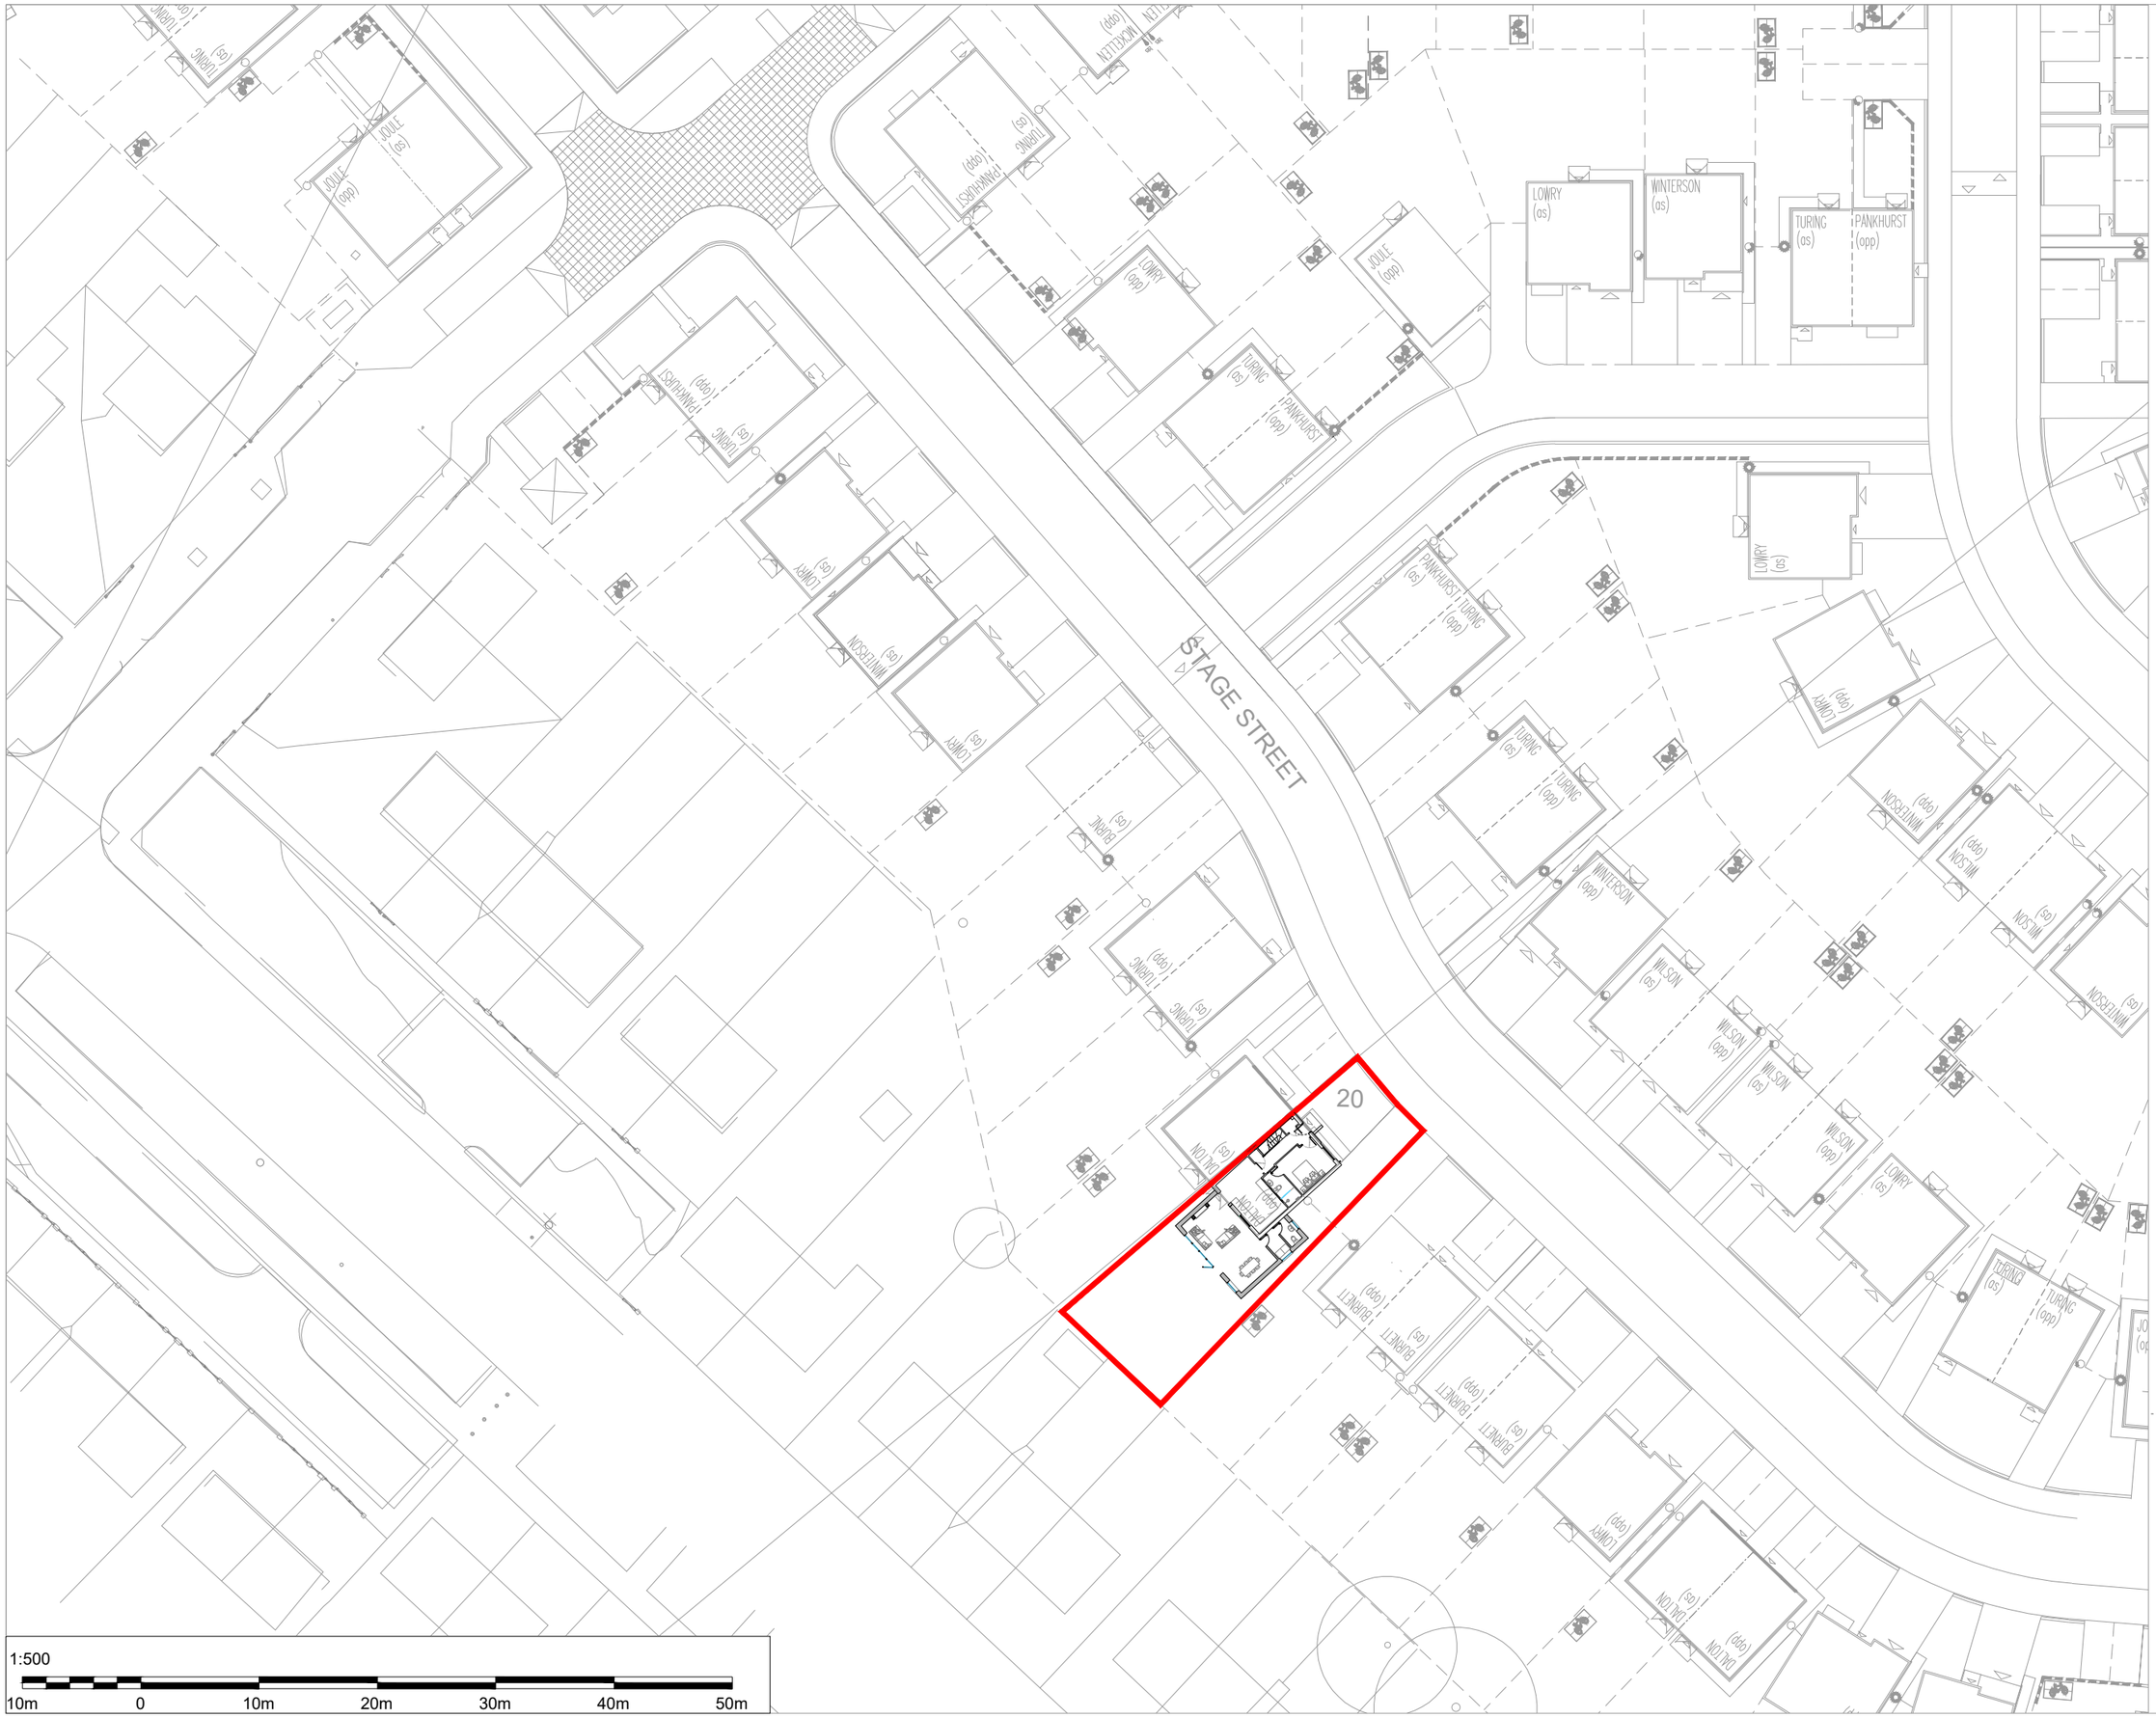


PROJECT REF
25029

DRAWING REF
SITE PLAN

SCALE
1:500 @ A3

DATE
MAR '25

07854 885578
design@platinumarchitecture.co.uk
www.platinumarchitecture.co.uk
6 Derwent Avenue | Timperley | Altrincham | WA15 7JB

CLIENT
MR K SINGH,
20 STAGE STREET,
WYTHENSHAWE,
M23 0JT

PROJECT
SINGLE STOREY WRAP AROUND EXTENSION WITH INTERNAL REMODELLING

DRAWING TITLE
SITE PLAN

SHEET NOTES

N

ISSUED FOR CLIENT COMMENT 21.03.2025

07854 885578
design@platinumarchitecture.co.uk
www.platinumarchitecture.co.uk
6 Derwent Avenue | Timperley | Altrincham | WA15 7JB