© COPYRIGHT
The copyright in this drawing is vested in Sheppard Robson and no license or assignment of any kind has been, or is, granted to any third party whether by provision of copies or originals or otherwise unless agreed in writing.


DO NOT SCALE FROM THIS DRAWING
The contractor shall check and verify all dimensions on site and report any discrepancies in writing to Sheppard Robson before proceeding work

FOR ELECTRONIC DATA ISSUE
Electronic Data / drawings are issued as "read only" and should not be interrogated for measurement. All dimensions and levels should read, only from those values stated in text on the drawing.

NOTES

Materials	
1	Green/Bio diverse roof with pebble ballast perimeter and concrete pavers where required for access
2	Sedum Matt Green Roof
3	Photovoltaic Panels
4	Aluminium Louvered Plant Screen RAL TBC
5	Profiled Aluminium Coping RAL TBC

KEYPLAN

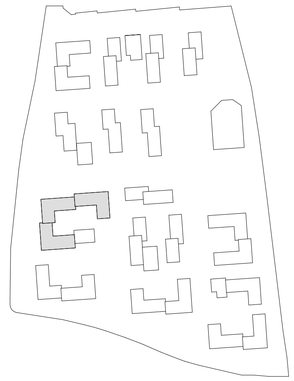

REVISIONS

REV.	DATE	AMENDMENT
P01	13/12/24	Draft Planning Issue
P02	20/02/25	FINAL PLANNING ISSUE

CLIENT

GRAHAM

SHEPPARD ROBSON

77 Parkway Camden Town London NW1 7PU
T: +44 (0)20 7504 1700 E: enquiries@sheppardrobson.co.uk

PROJECT
UoM Residences DBFO


SCALE@A1	DATE	ORIGINATOR	CHECKED	AUTHORISED
1 : 100	**20/02/25**	**SA**	**MM**	**NM**

DESCRIPTION
Zone G - Block 12, 13 and 14
General Arrangement
Roof Plan

STAGE
Stage 3

STATUS	PURPOSE FOR ISSUE	SR NO.
S2	**Planning**	**7172**

DRAWING NO.	REV.
UMRF-SRA-ZG00-RF-DR-A-02806	**P02**

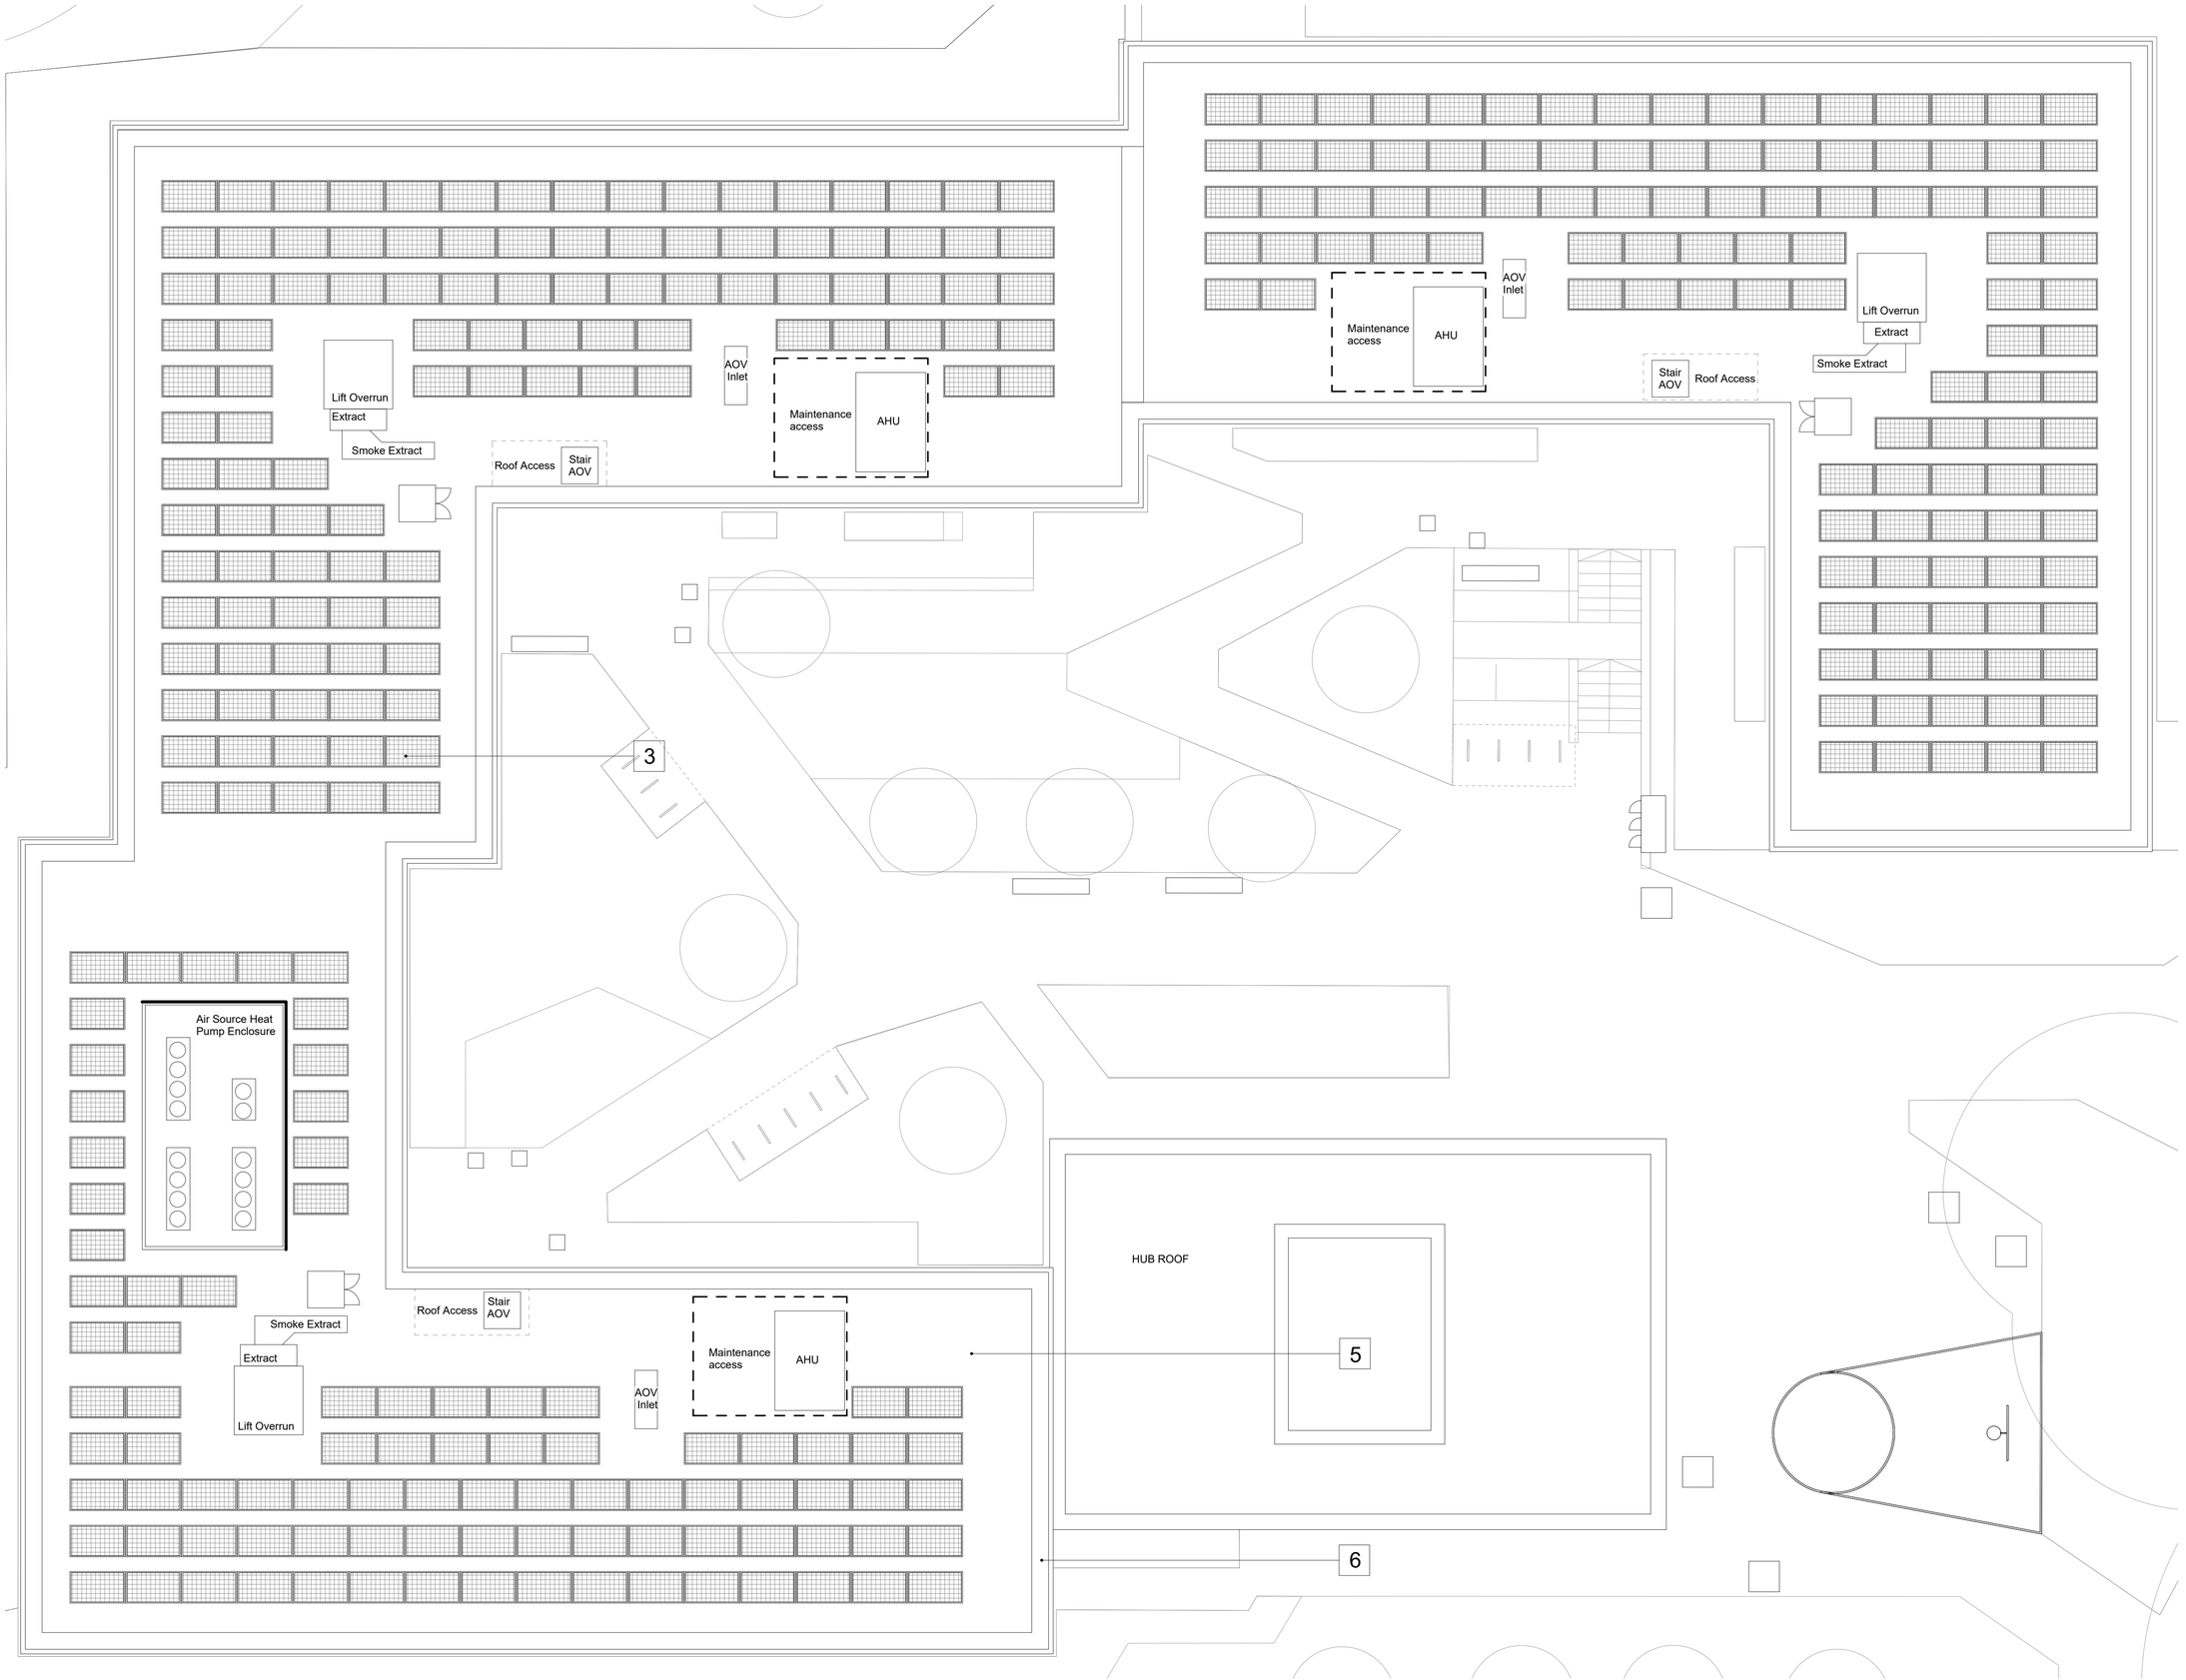

Roof Plan
1 : 100