
Do not scale this drawing. All Dimensions must be checked on site. This drawing and all details contained hereon are copyright and must not be reproduced without written permission from Extend Your Home.

Planning

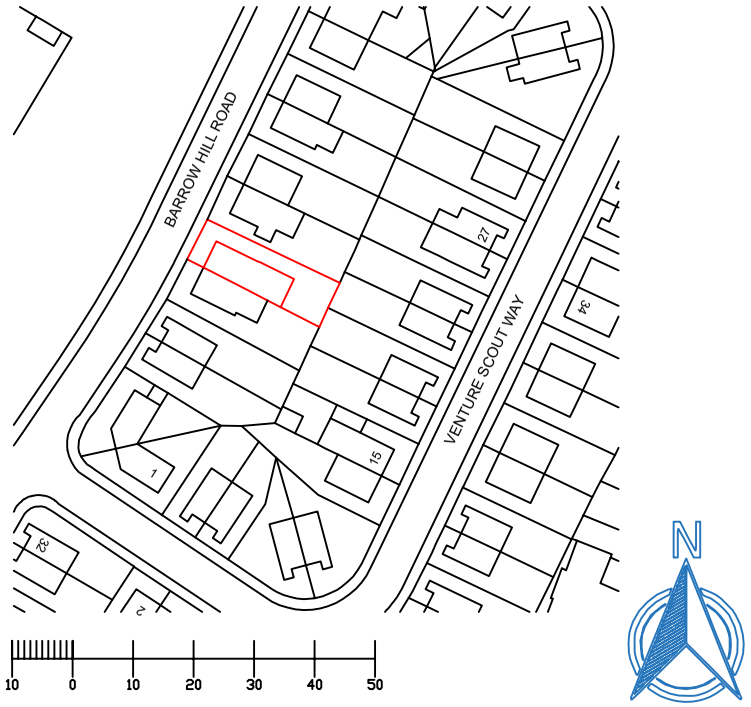

Scale 1:1250



Scale 1:500

B	Bin refuse added to site plan	/	05/02/2025
REV	DESCRIPTION	AUTH	DATE

EXTEND
Your **HOME**
Email: extendyourhome@outlook.com

Address
42 Barrow Hill Road
Cheetham Hill
Manchester
M8 8DB

DESCRIPTION
Part Two Storey Side Extension & Front Porch

DRAWING TITLE
Location Plan / Proposed Site Plan

DATE	10/12/2024	DRAWN	TC
SCALE	1:1250/500	CLIENT	SR
DRAWING NUMBER	01	REVISION	B