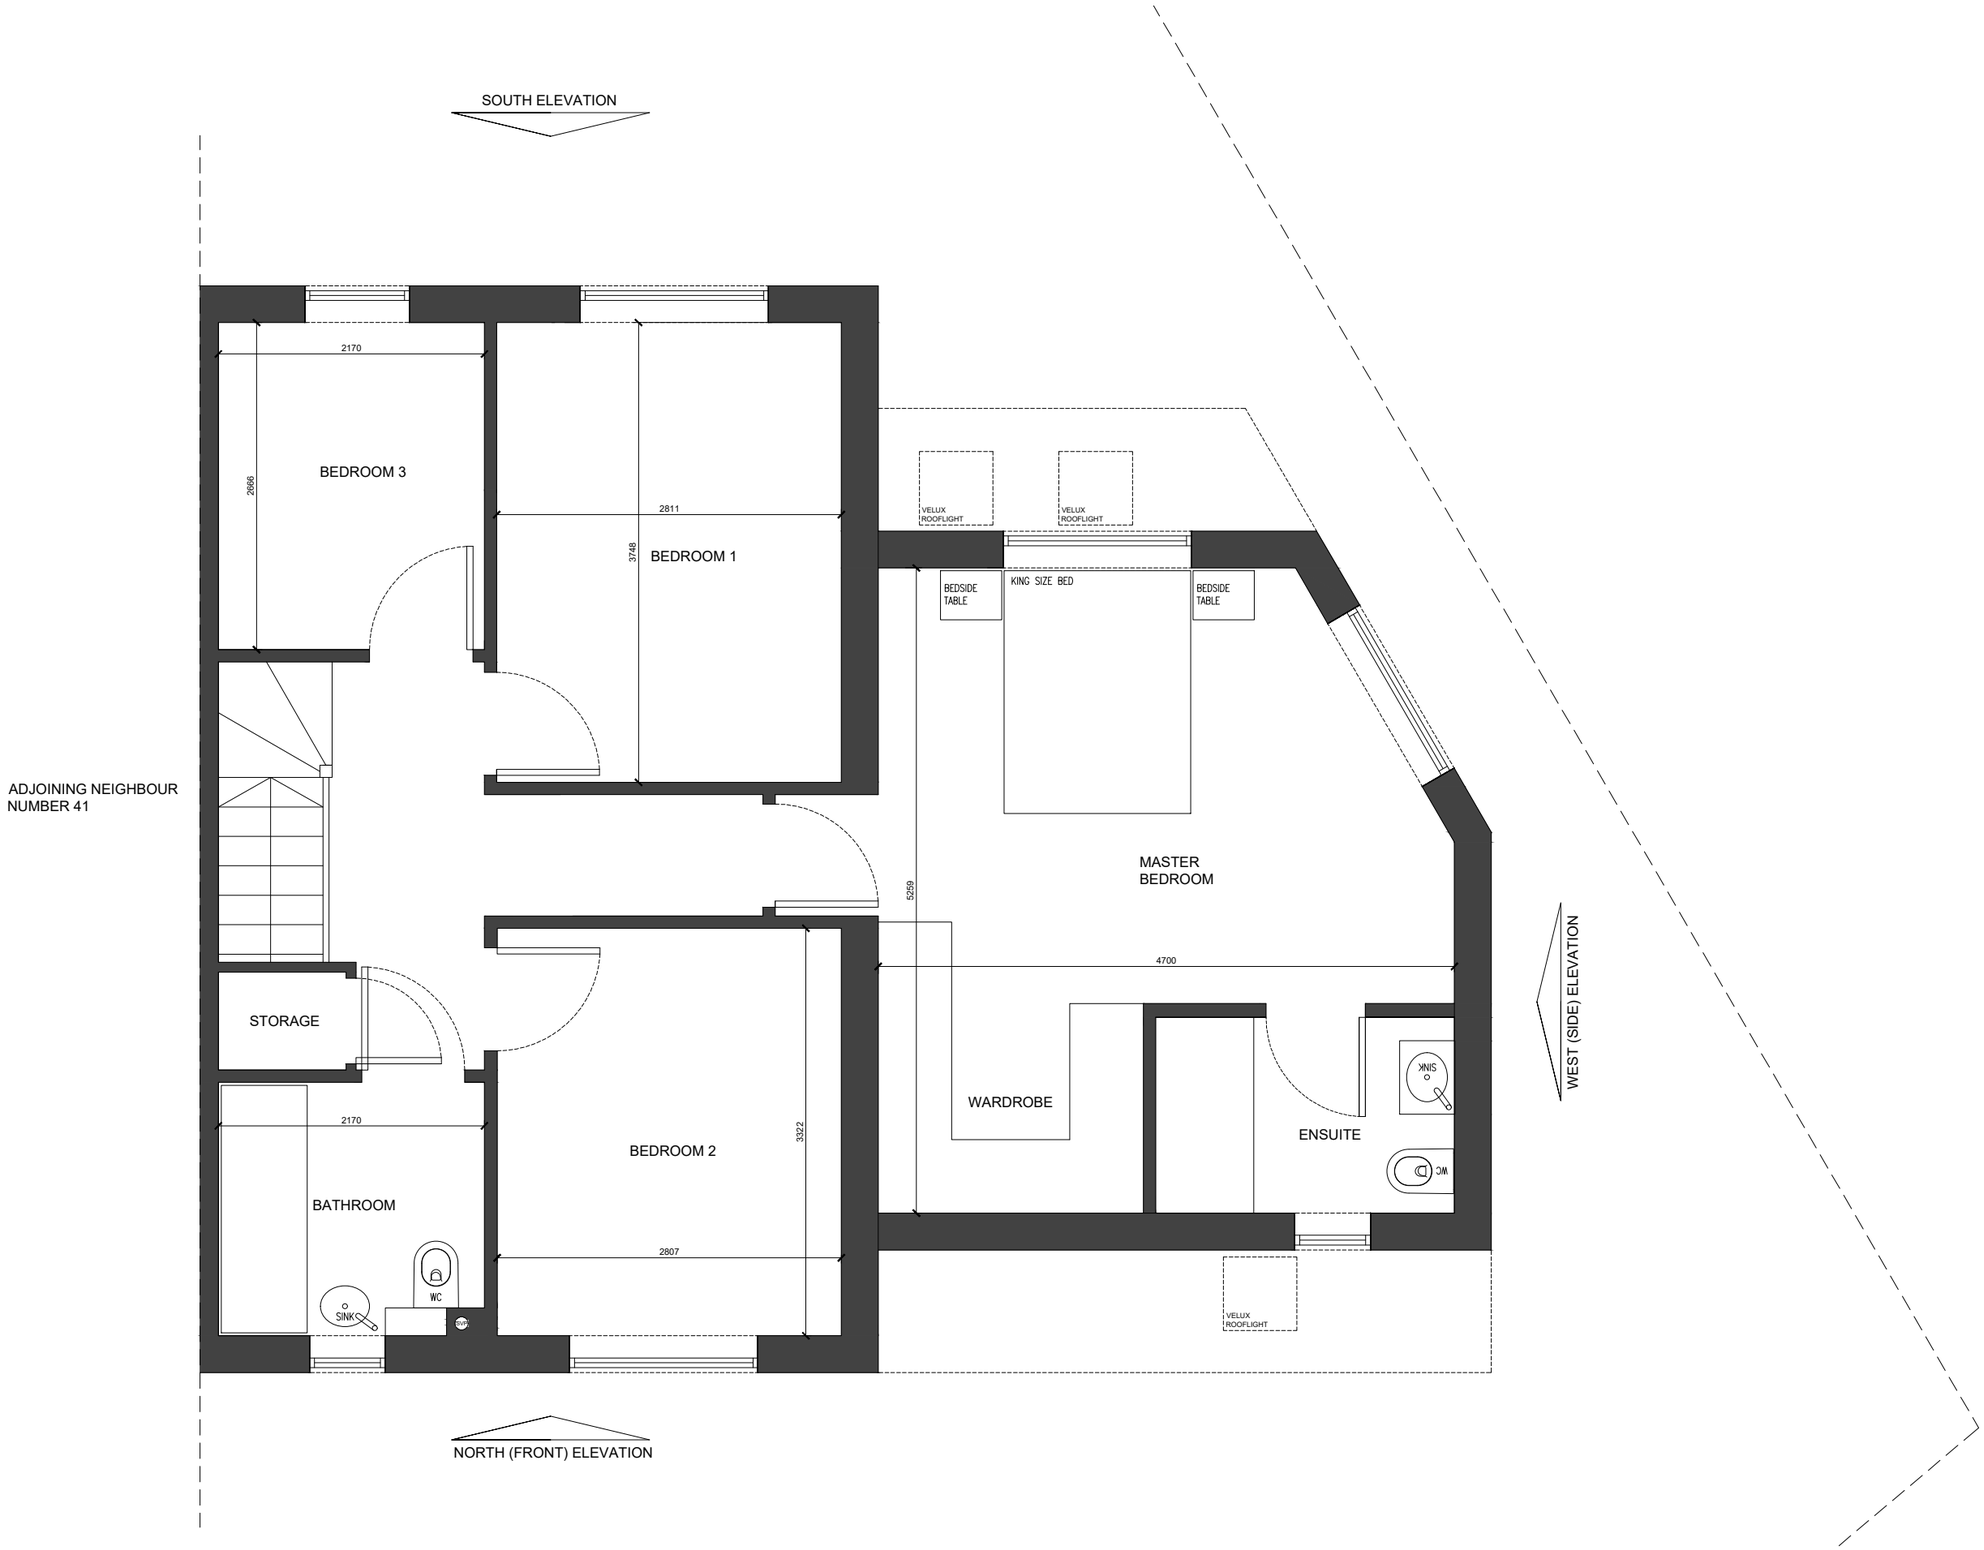


1:50

1m 0 1m 2m 3m 4m 5m

Client
Mrs E Rose

Project
43 Redwing Avenue, M21 7JS

Drawing Title
Proposed First Floor Plan

Drawn	Checked	Paper Size	Scale	Date
PL	PL	A3	1:50	FEB 2025

Project No.	Drawing No.	Revision
25 - 927	01-04	C

Philip Lambert
RIBA Chartered Architect