

THIS DRAWING IS COPYRIGHT AND MAY NOT BE USED OR REPRODUCED WITHOUT PERMISSION OF KNOWLES & CO.

DRAWING TO SCALE FOR TOWN PLANNING PURPOSES . NO DIMENSIONS TO BE TAKEN FOR CONSTRUCTION PURPOSES.


ALL DETAILS OF EXISTING CONSTRUCTION TO BE VERIFIED BY THE CONTRACTOR PRIOR TO COMMENCEMENT OF ANY WORKS.

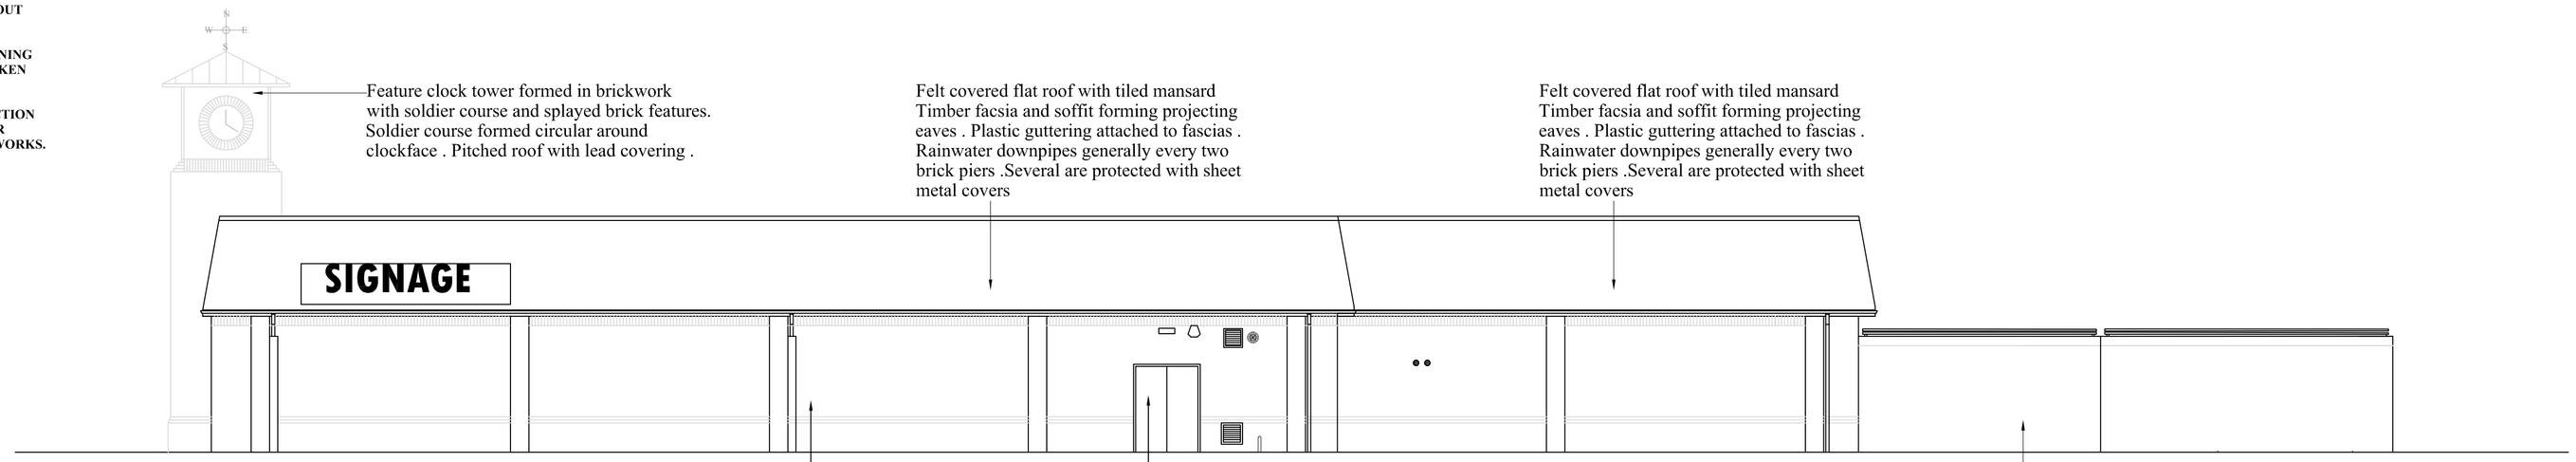


EXISTING SIDE ELEVATION (FACING HILL STREET)

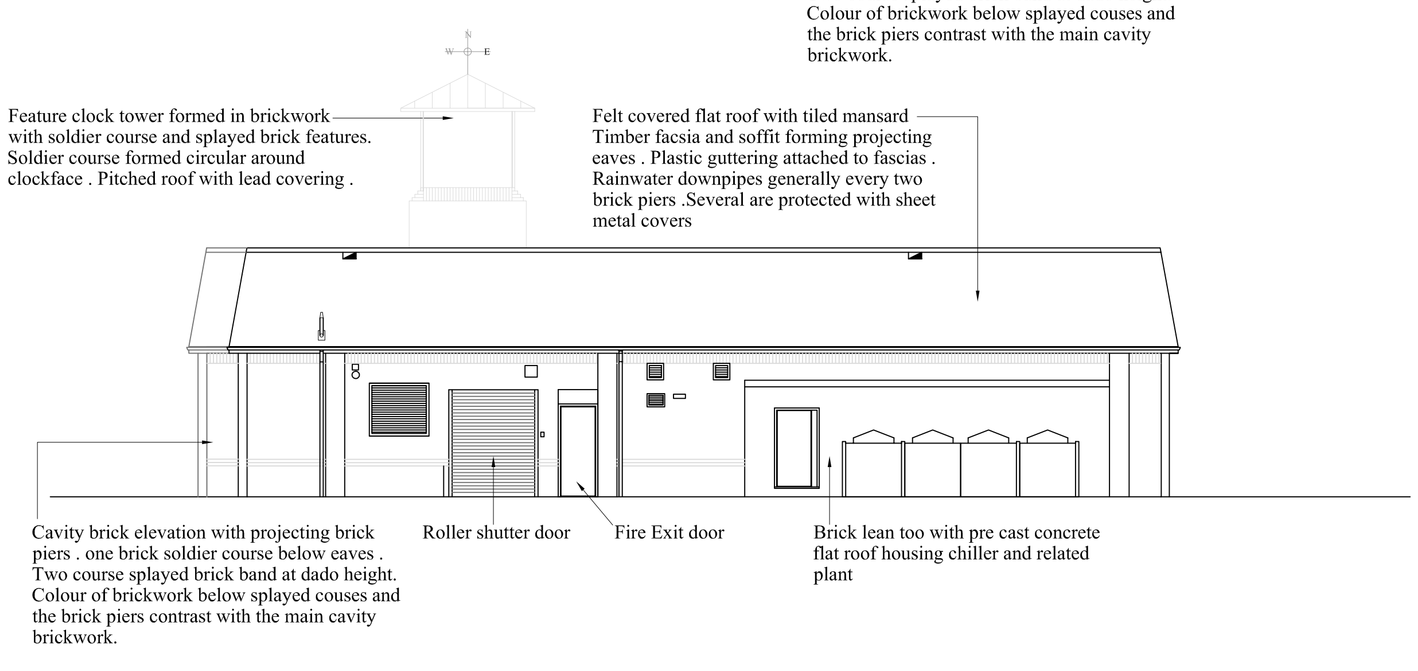

EXISTING REAR ELEVATION FROM YARD

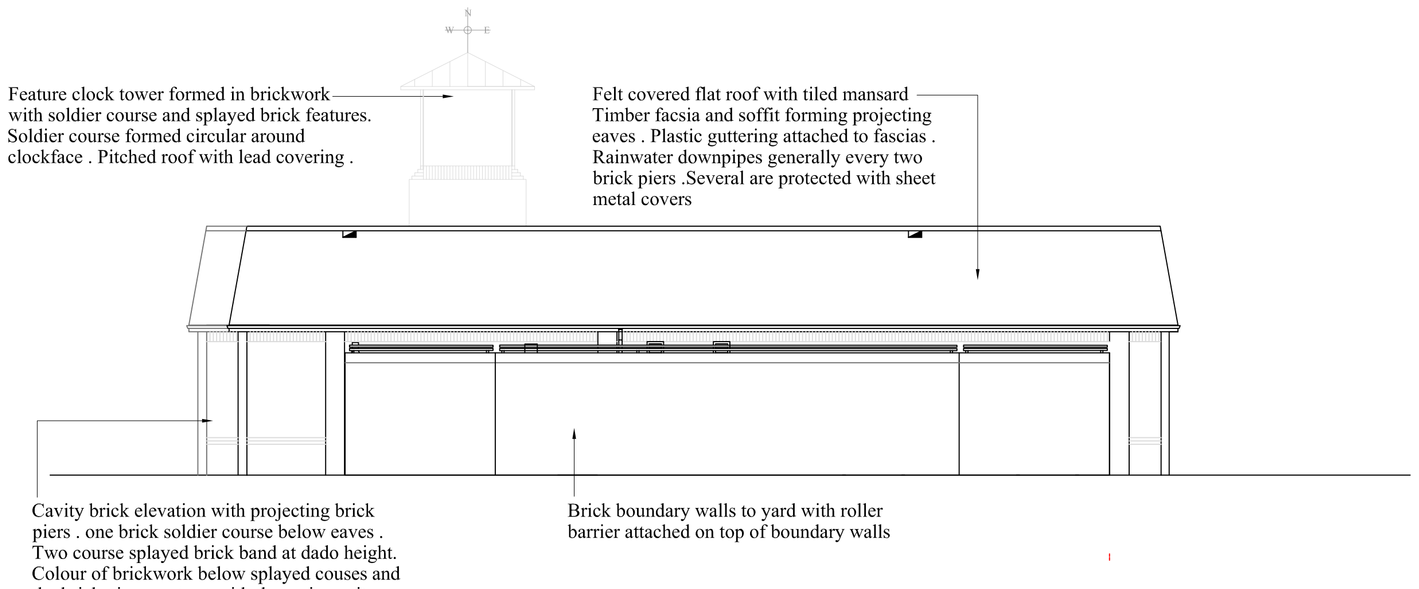

EXISTING REAR ELEVATION FROM CAR PARK

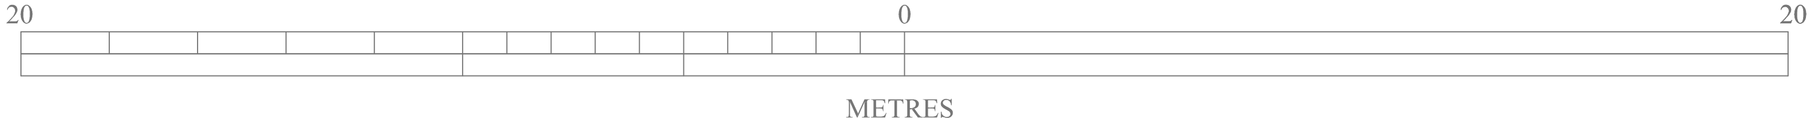

Notes

Rev	Date	Drawn	Description	Ch'k'd	App'd
0	29.02.25	rk	Original Drawing	rk	rk

Knowles & Co.
CHARTERED BUILDING CONSULTANCY & PROJECT MANAGEMENT

Suite 4 , 1 Bridewater Road ,
MANCHESTER , M28 3JE .
TEL. 0161 790 0377
E-MAIL. robert.knowles @robertknowles.co.uk

Client's Name and Address:

STARCRESTER PROPERTIES
12, VAUGHAN STREET ,
MANCHESTER
M12 5FQ

Project Name & Address:

PROPOSED RECONFIGURTION
35 COPSON STREET
WITHINGTON
MANCHESTER
M203HE

Job No.:	Dwg. No.:	Date:	Drawn:	Rev:
52978	P03	28.02.25	rk	"O"

Scale: 1:100 @ A1 & 1@200 @A3

Sheet No.: 3 of 13

Drawing Title:
EXISTING SIDE ELEVATION FACING HILL STREET
& EXISTING REAR ELEVATION FACING YARD
& EXISTING REAR ELEVATION FACING CAR PARK