
PURPOSE OF ISSUE	PLANNING

Do not scale from this drawing. All information should be checked by the contractor on site before commencing work. Any discreprencies should be reported to the architect immediately. All rights are reserved and are not transferable. Unauthorised reproductions of this drawing are not permitted.

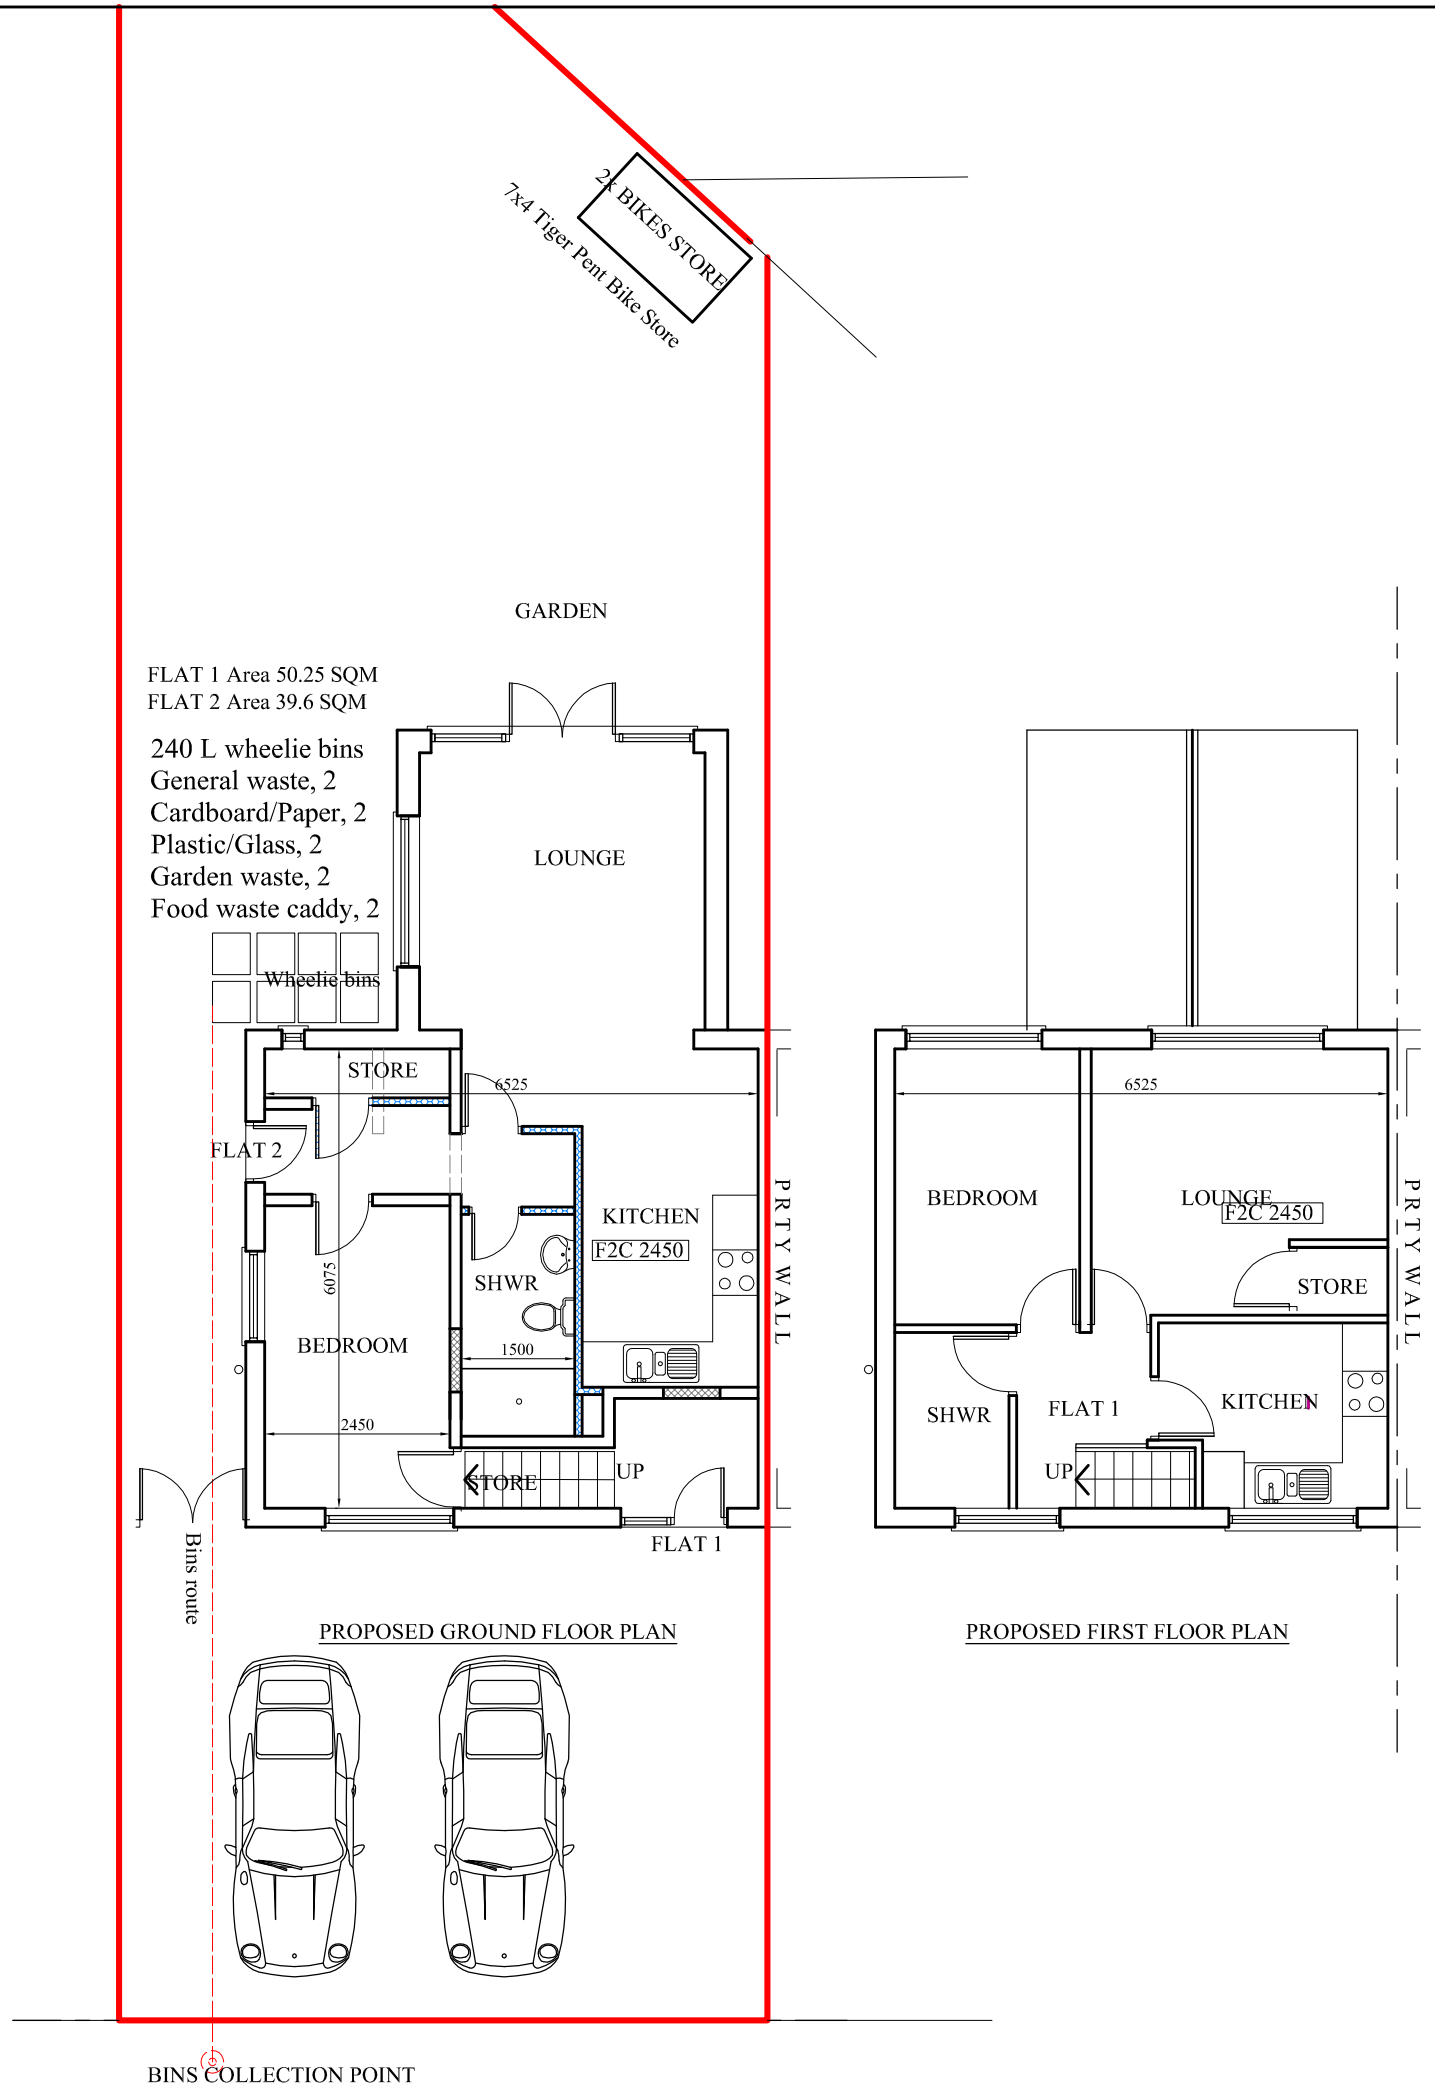

PROJECT
13 Danholme Road, Burnage

CLIENT
Mr. Baha Din

DRAWING TITLE
Floor Plan

JOB No	DRAWING No	
-	NA-P01	
SCALE	DATE	REVISION
1:100@A3	Nov. 2024	-

t: 0782 895 3405
e: nadesignandbuilds@gmail.com

na design