
notes:

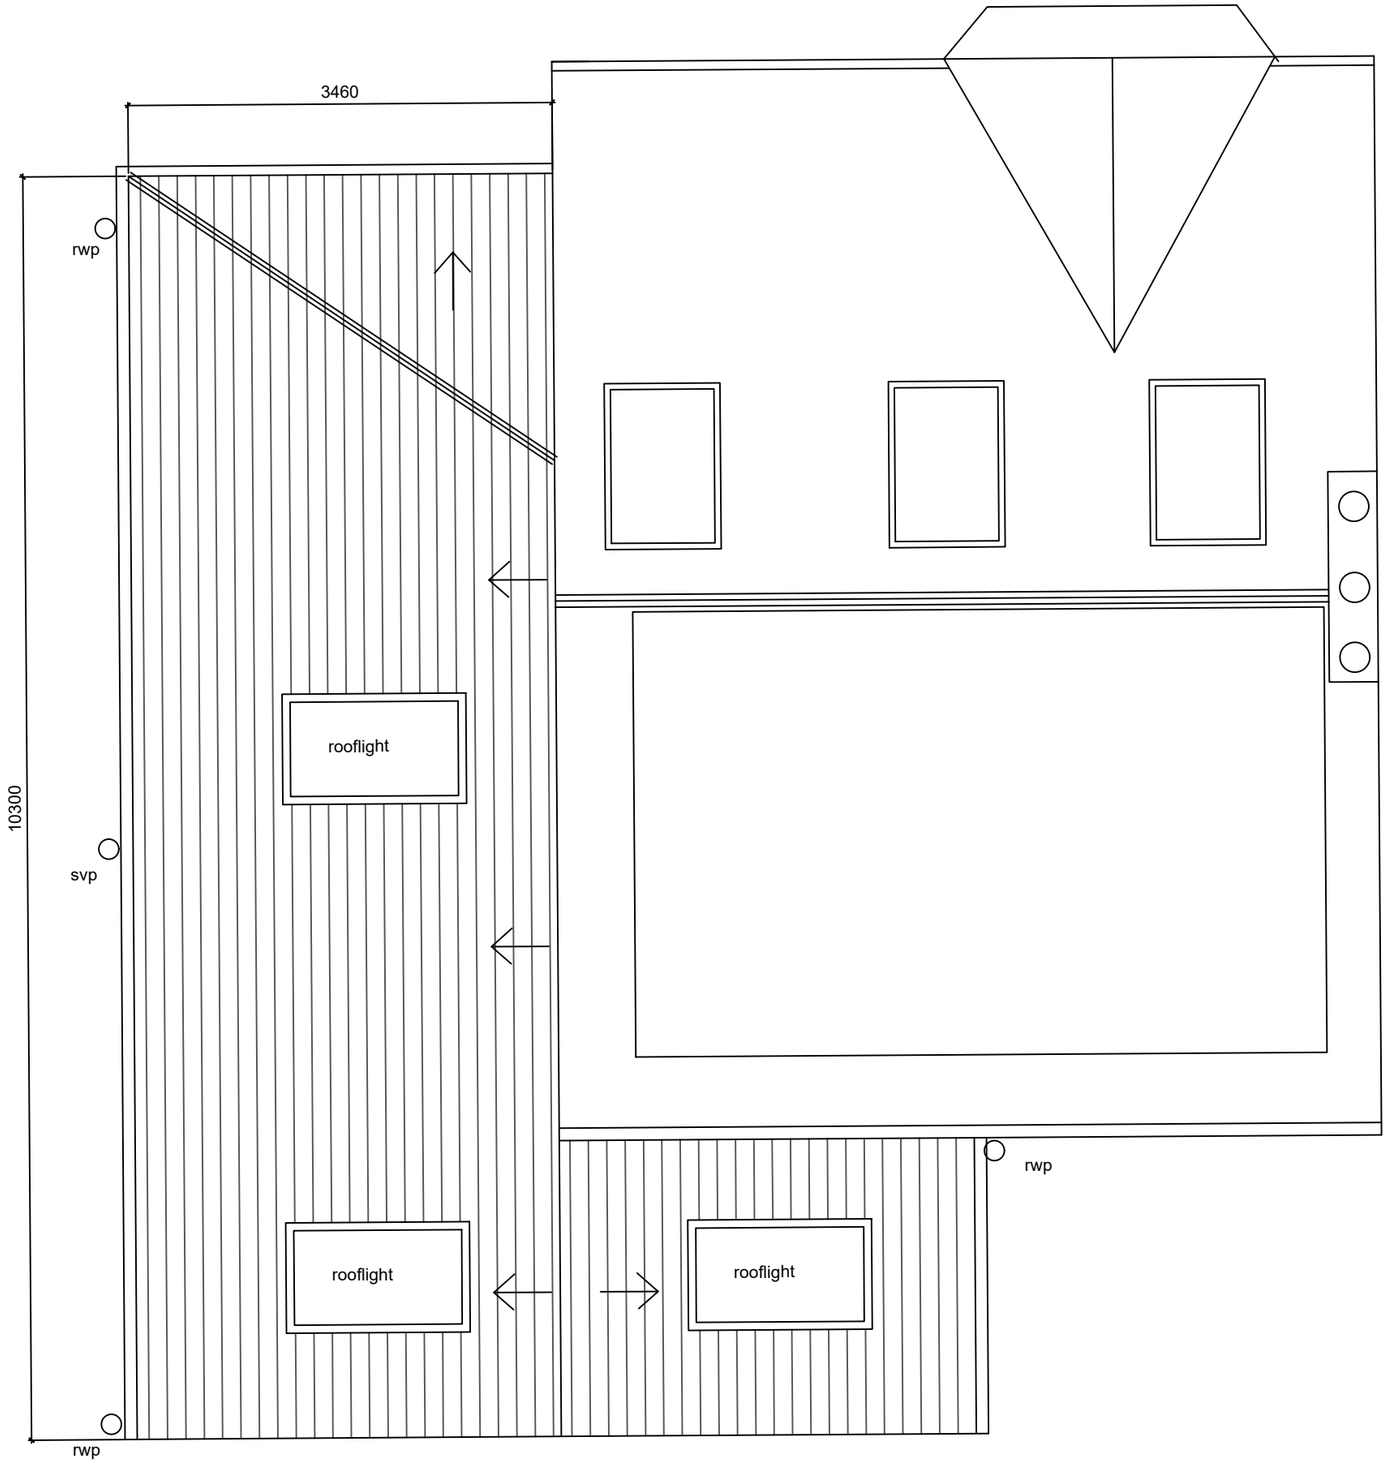

REVISIONS	-	FIRST ISSUE	19/04/23 SK
			DATE; DRAWN; CHECK

CLIENT	E / L Britton
PROJECT	2 Storey Extension, South Manchester
TITLE	Proposed Roof Plan
NUMBER	20300_SK05
REVISION	B
STATUS	PLANNING
SCALE	1:50@A3
DATE	19.04.23
DRAWN BY	SK
CHECKED BY	SK