
HEATING PLANT SCHEDULE

Ref	Specification
EPH 01	Electric Panel Heater, 1000 watts, c/w integral controls.
EPH 02	Electric Panel Heater, 1000 watts, c/w integral controls.
EPH 03	Electric Panel Heater, 2000 watts, c/w integral controls.
EPH 04	Electric Panel Heater, 2000 watts, c/w integral controls.
EPH 05	Electric Panel Heater, 1500 watts, c/w integral controls.
EPH 06	Electric Panel Heater, 1000 watts, c/w integral controls.
EPH 07	Electric Panel Heater, 1000 watts, c/w integral controls.
CRP 01	Electric Radiant Panel Heater, 400 watts, c/w integral controls.

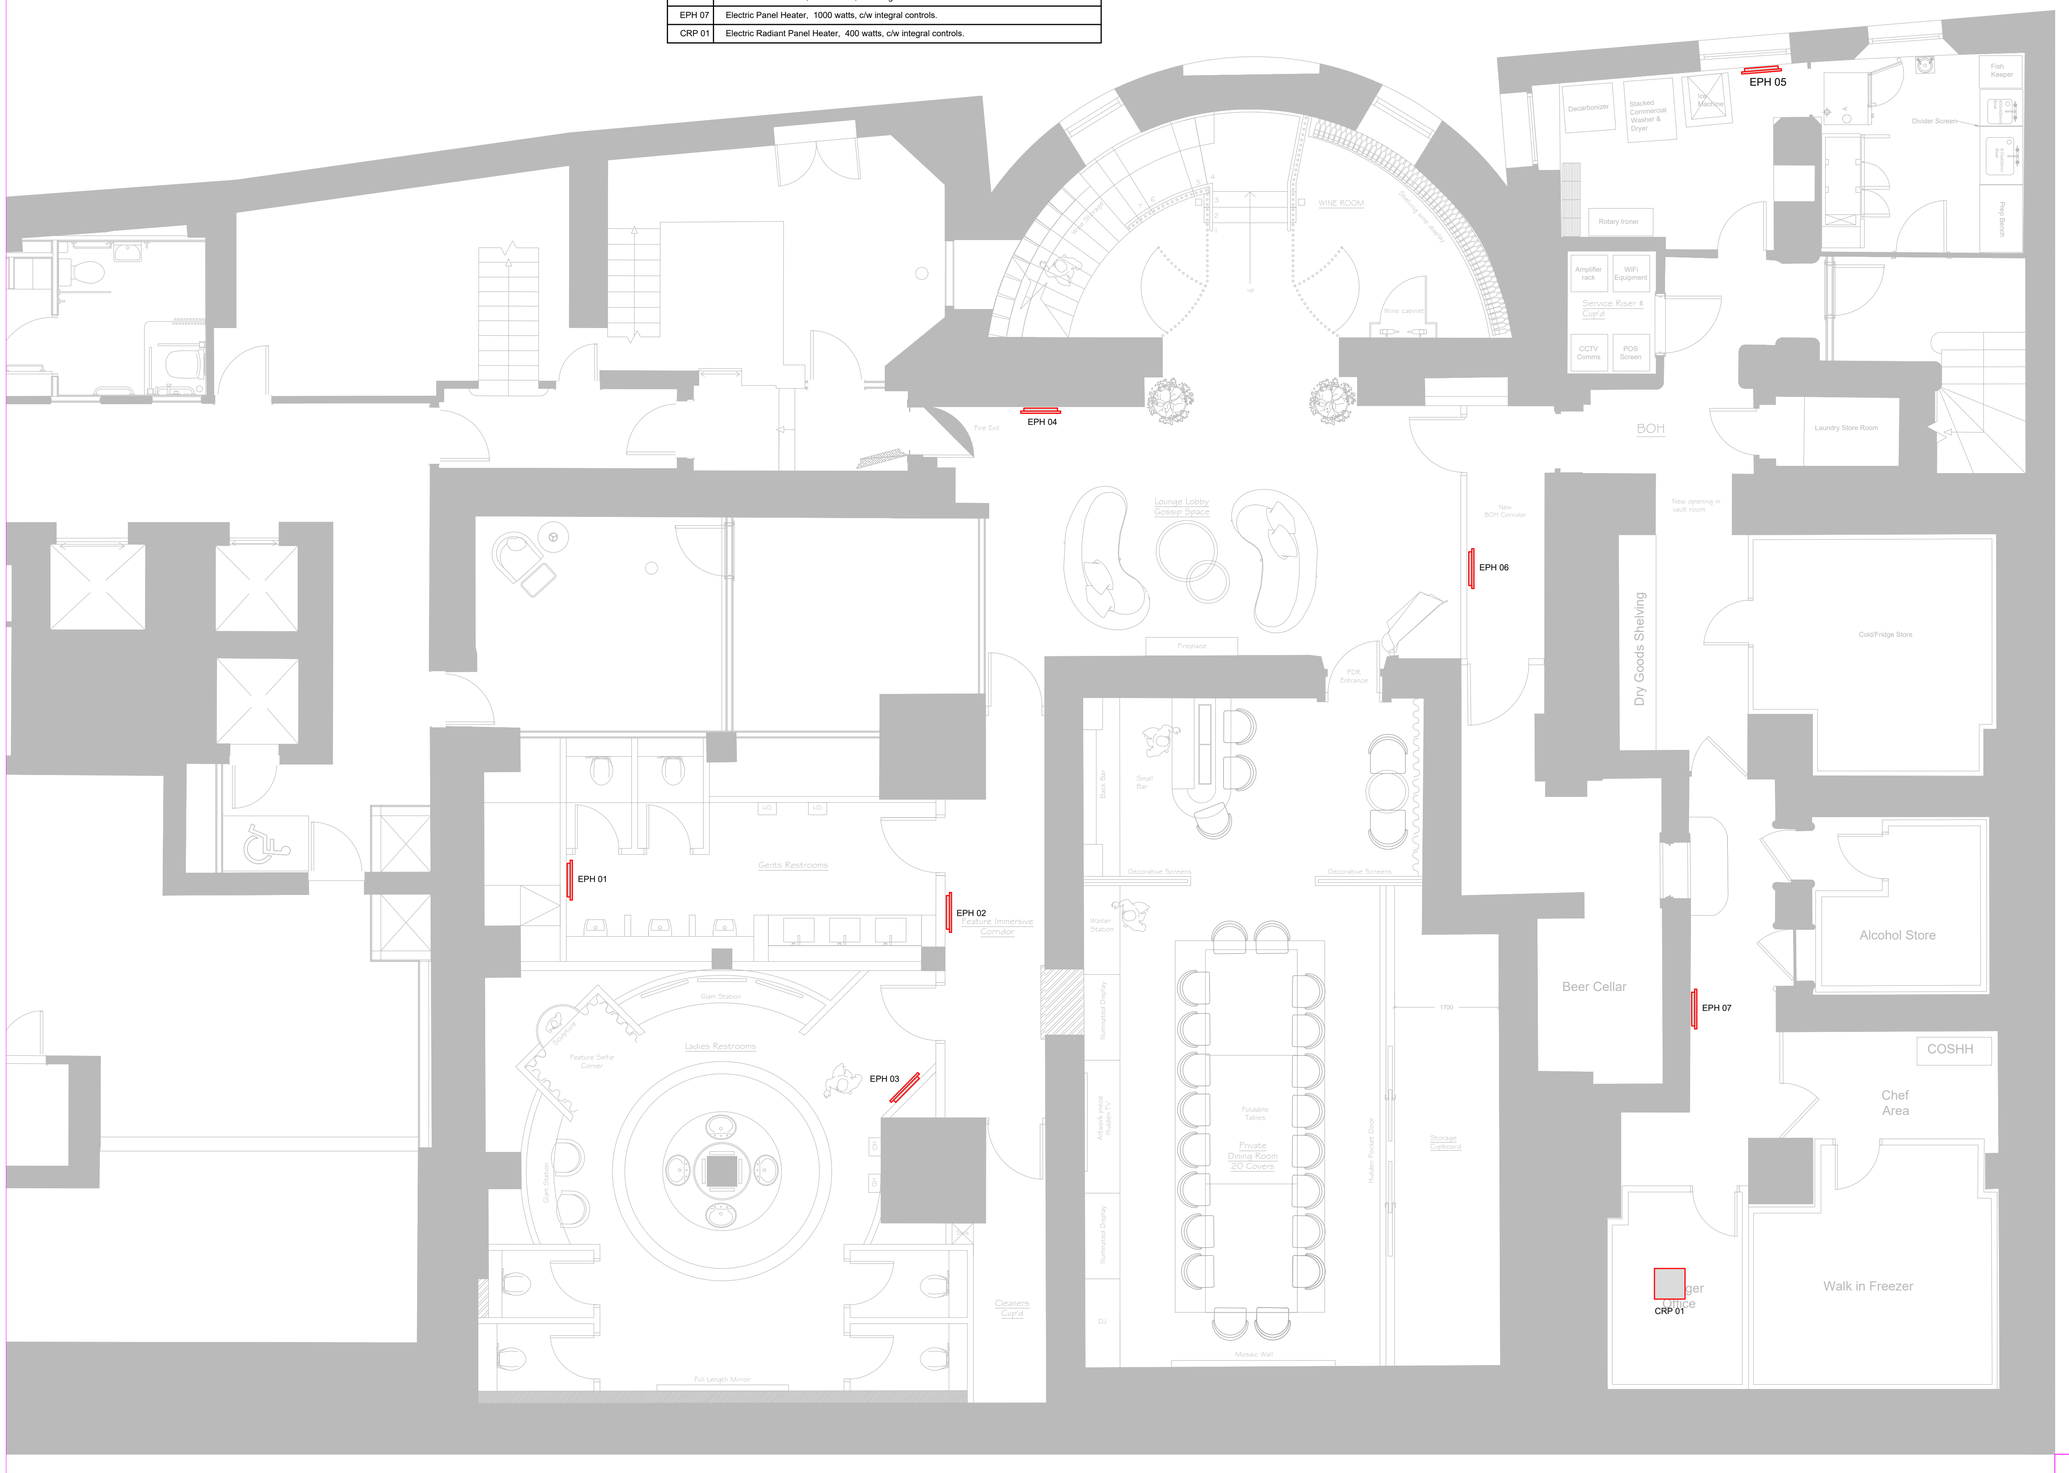

COPYRIGHT
THIS DRAWING IS COPYRIGHT AND MAY NOT BE ALTERED, REPRODUCED OR USED OTHER THAN FOR THE CONTRACT WORKS FOR WHICH IT IS ISSUED WITHOUT THE WRITTEN PERMISSION OF TBS MECHANICAL LTD.

WARNING

- DO NOT SCALE THIS DRAWING.
- IF IN DOUBT ASK BEFORE ACTING.
- THIS DRAWING MUST BE READ IN CONJUNCTION WITH ALL OTHER BUILDING TBS MECHANICAL DRAWINGS ASSOCIATED WITH THIS PROJECT.
- ANY DISCREPANCIES MUST BE REPORTED TO TBS MECHANICAL OFFICE.

BASE DRAWING REFERENCE:

COMPANY: *

DRAWING NUMBER: *

REVISION: *

SCALE CHECK @ 1:1

REV	DATE	REVISION DESCRIPTION	DRAWN/ CHK'D

CLIENT:
CUT & CRAFT

PROJECT:
38-42 MOSELEY STREET
MANCHESTER

DETAIL:
HEATING
LOWER GROUND FLOOR

DRAWING No:	M04
DRAWING STATUS:	FOR APPROVAL
REVISION:	
SCALE:	1:50
PAPER SIZE:	A1
DATE:	DEC`24
CHECKED BY:	PWS
DRAWN BY:	DA

Mechanical & Electrical
TBS Mechanical & Electrical Design & Build Ltd
263 Alcester Road South
Kings Heath
Birmingham
B14 6DT

Tel: 0121 693 5575
Email: Contracts@Tbsmech.co.uk