




Proposed Front Elevation
Scale 1:50

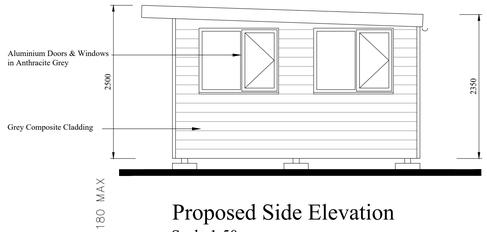


Proposed Side Elevation
Scale 1:50

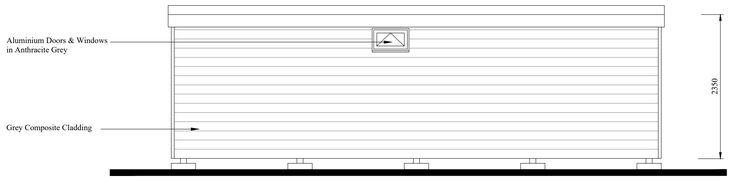

Proposed Rear Elevation
Scale 1:50

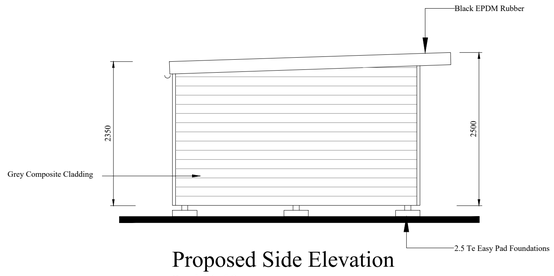

Proposed Side Elevation
Scale 1:50

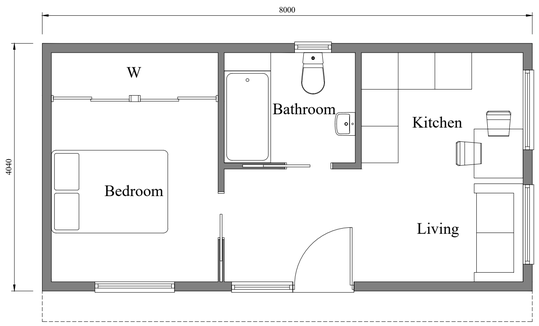

Proposed Ground Floor Plan
Scale 1:50

1:50
1m 0 1m 2m 3m 4m 5m

Revision Schedule			
Rev	Description	Date	By
A	Unit Modified	09.03.25	NAPC

NAPC
Suite 005 Watermoor Point, Watermoor Road,
Cirencester, Gloucestershire, GL7 1LF
T : 01285 283200
E : info@napc.uk
W: www.napc.uk

N

Client
Janet Bartle

Project
13 Bampton Road
Wythenshawe
Manchester
M22 1NH

Drawing Description
PROPOSED
FLOOR PLAN & ELEVATIONS

Scale	Sheet Size	Date
AS NOTED	A1	FEB 25

Drawn by	Checked by
NAPC	NAPC

Project No	Drawing No	Revision
NAPC-2518	02	A

TM
NAPC
Setting standards for annexe building