
This drawing is copyright and shall not be reproduced without permission of Redberry Architectural Design.
Do not scale from this drawing, use figured dimensions only.
It is the Contractors responsibility to check all dimensions on site.
This drawing is to be read in conjunction with all Structural Engineers' drawings.
It is the Contractors responsibility to ensure compliance with Building Regulations.
This drawing is to be read in conjunction with all RAD's relevant drawings and schedules.

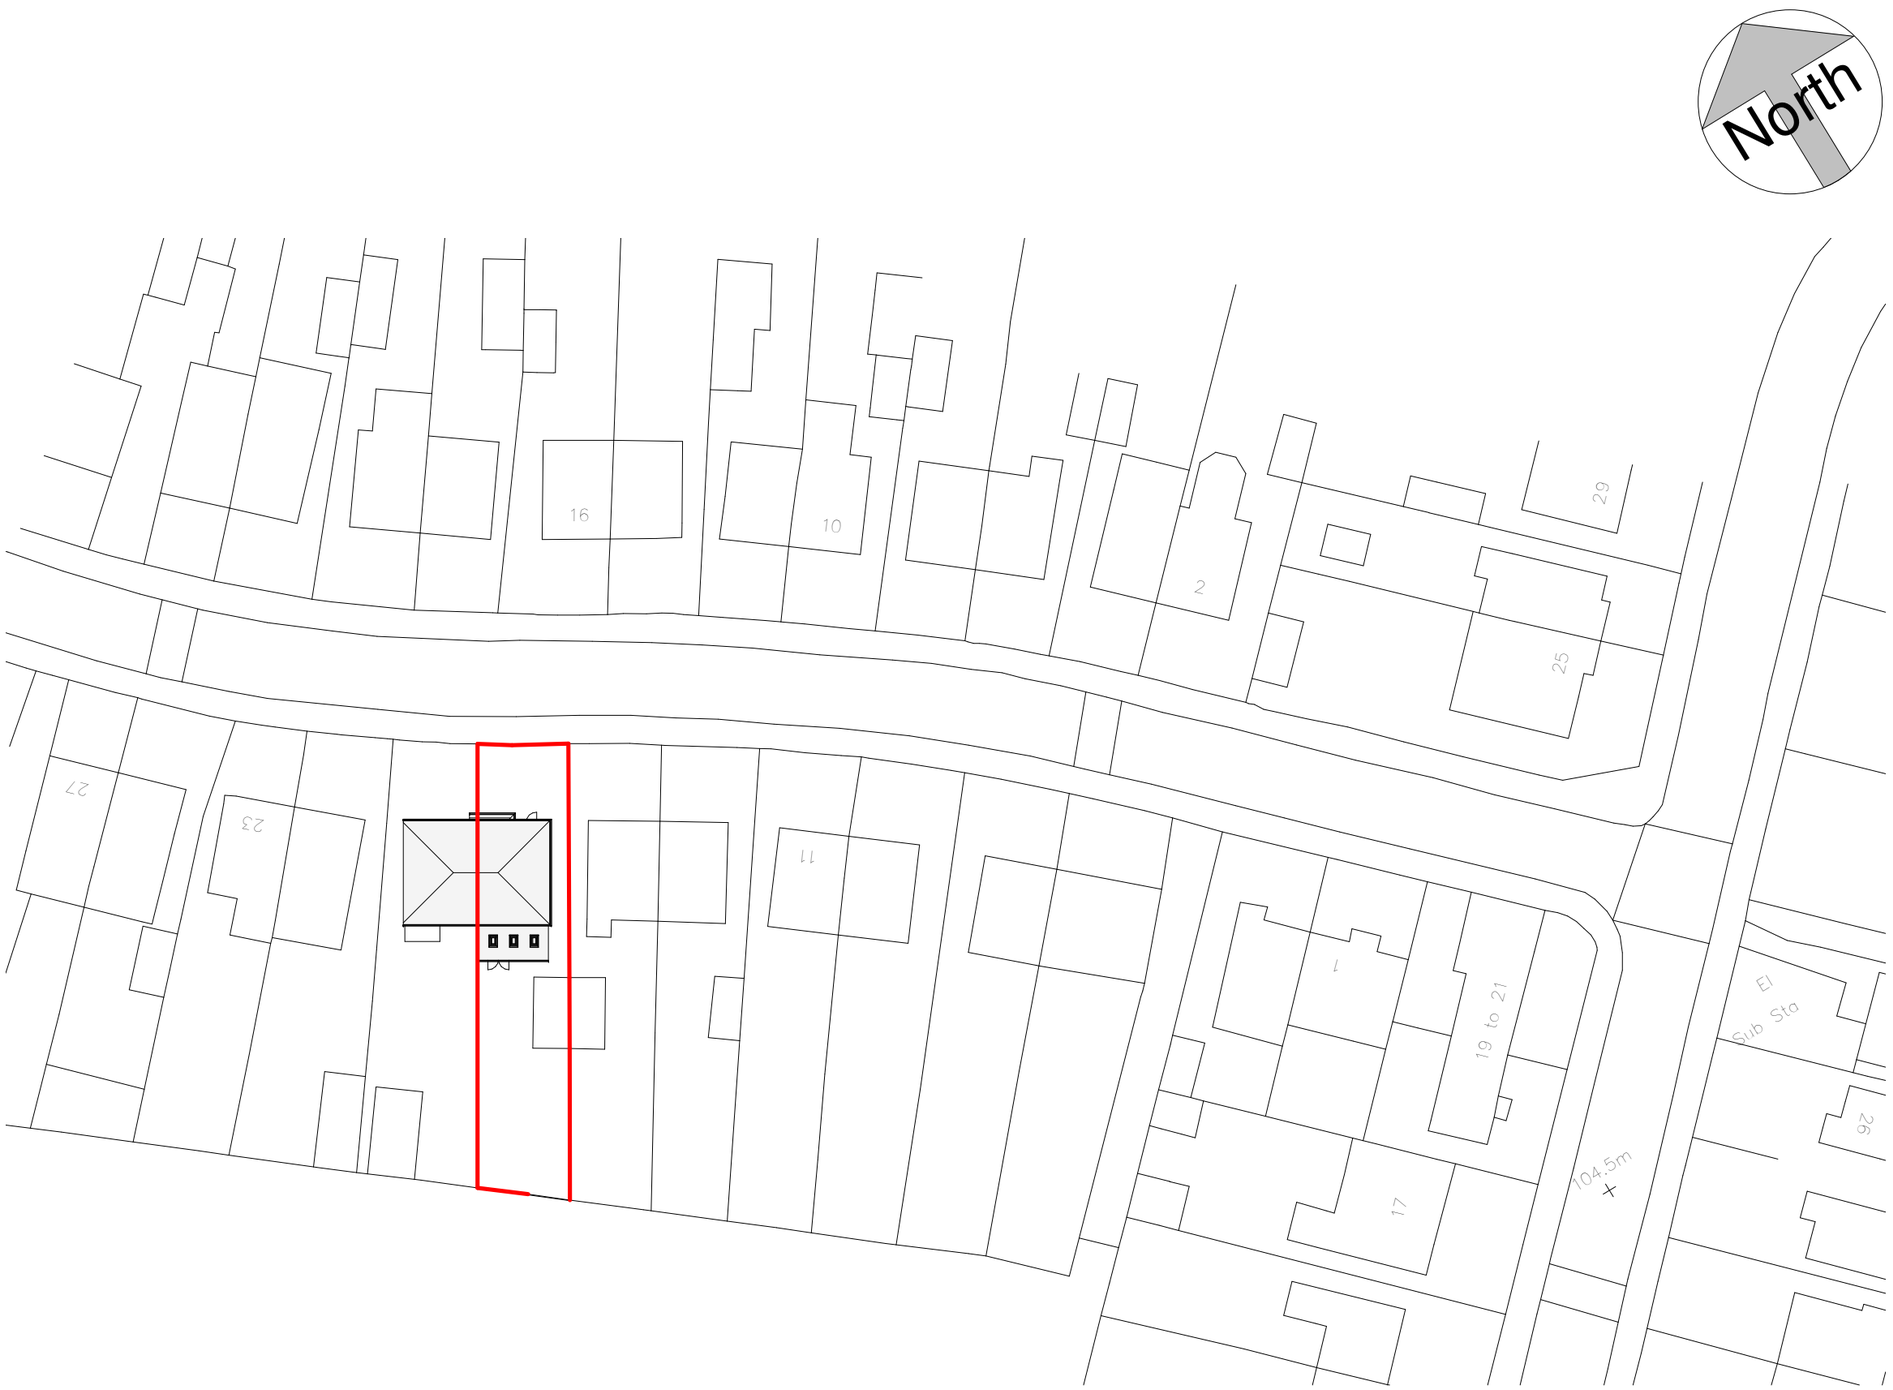

Revision	Description

Location

17 Walmersley Road
Manchester
M40 3RS

Title
Proposed Site Plan

Scale
1 : 500 @A3

Drawing No.
24102 / P - 102

Revision

izaak.barlow@redberryarchitectural.co.uk
tel: 07908 488 782