

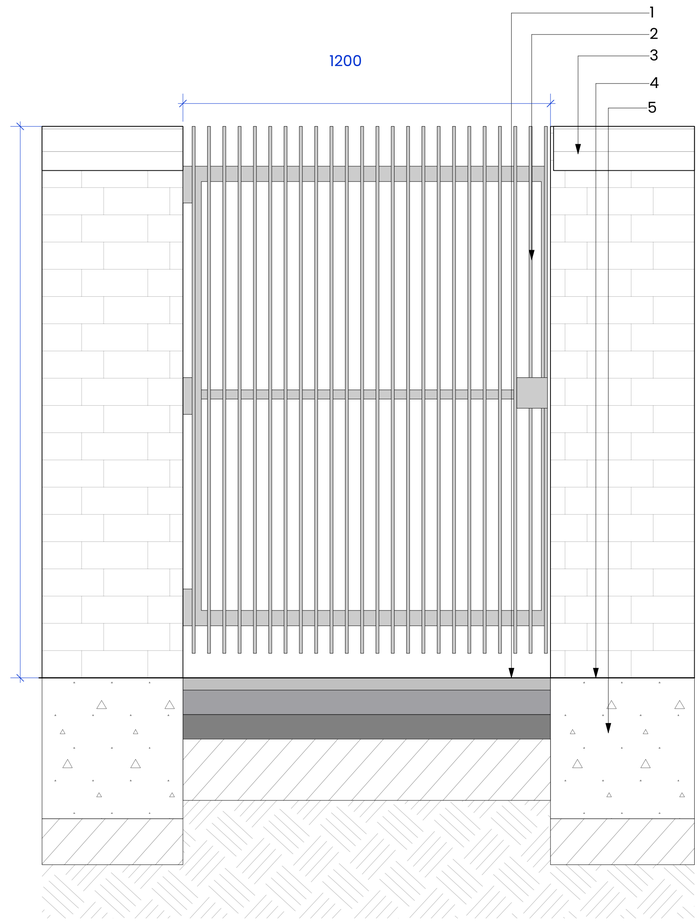



D01 Gate & wall elevation
Scale: 1:10 @ A1

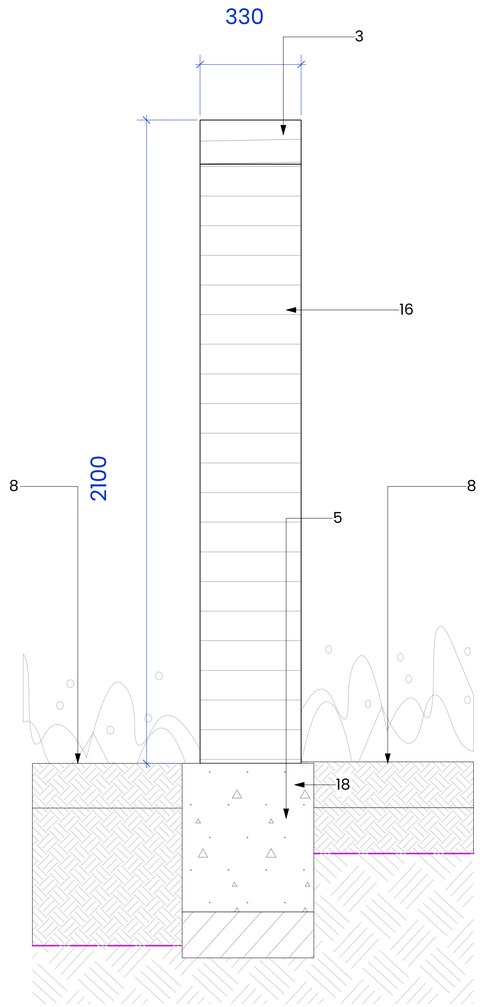

D02 Wall section
Scale: 1:10 @ A1

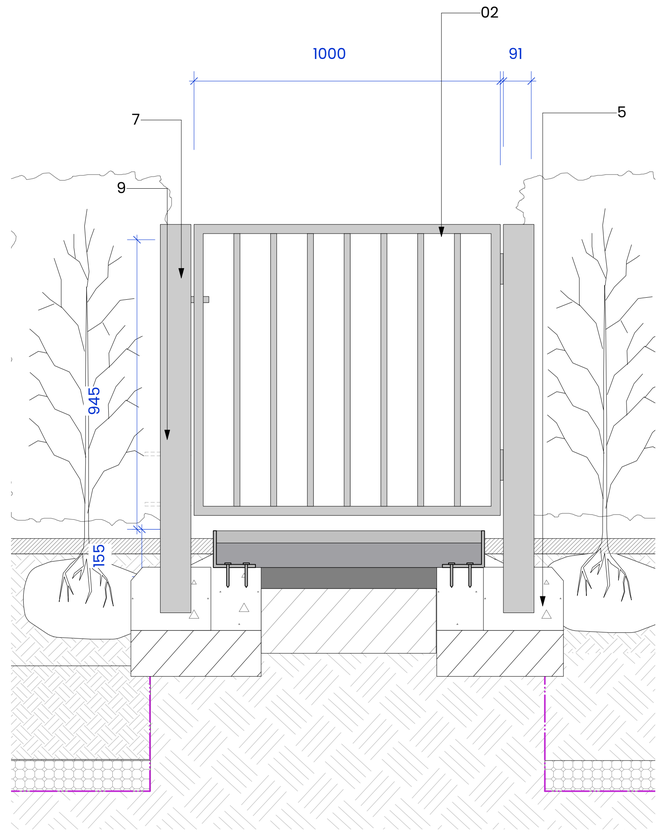

D03 Hedge & gate interface
Scale: 1:10 @ A1

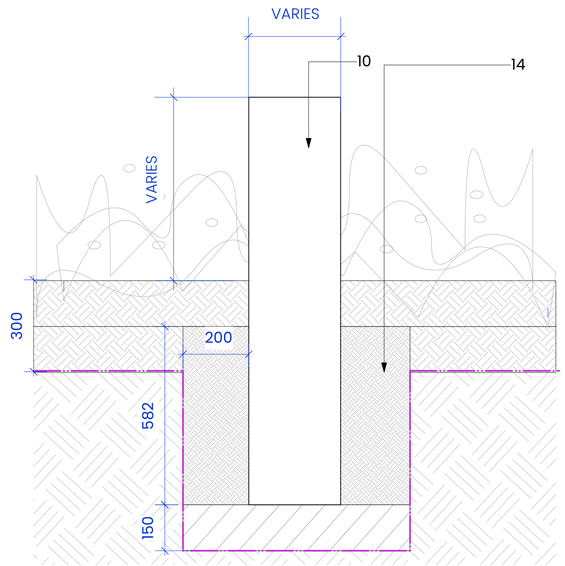

D05 Informal play- concrete free foundation- TBC
Scale: 1:10 @ A1

NOTES:
1. DO NOT SCALE FROM THIS DRAWING. ALWAYS WORK TO NOTED DIMENSIONS.
2. ALL SETTING OUT, LEVELS AND DIMENSIONS TO BE CHECKED ON SITE PRIOR TO THE INSTALLATION OF MATERIALS AND ANY DISCREPANCIES ARE TO BE BROUGHT TO THE ATTENTION OF THE CONTRACT ADMINISTRATOR IMMEDIATELY.
3. THIS DRAWING MUST BE READ WITH THE RELEVANT SPECIFICATION DOCUMENTS AND DETAIL DRAWINGS. ANY DISCREPANCIES MUST BROUGHT TO THE ATTENTION OF THE CONTRACT ADMINISTRATOR IMMEDIATELY.
4. THIS DRAWING IS COPYRIGHT PROTECTED AND MAY NOT BE REPRODUCED IN WHOLE OR PART WITHOUT WRITTEN AUTHORITY.
5. ALL DIMENSIONS ARE IN MILLIMETRES UNLESS OTHERWISE STATED.

THIS DRAWING WAS PLOTTED ON:
05/11/2024

REVISION HISTORY

DATE	REV	ZONE	DESCRIPTION	CHK
16/09/2024	P05		Issued for stage approval	AD
01/11/2024	P06		Stage approval	OK
05/11/2024	C03		Construction Issue	OK

KEY
1. Adjacent Macadam surface- Depths vary-refer to Hardworks plan sheet RODSTA-LYR-XX-ZZ-D-L-2001
2. Metal gate refer to 253-External Works Specification Q50 110 and Furniture and Boundary Treatments plan sheet RODSTA-LYR-XX-ZZ-D-L-8001
3. Brick on edge to top of wall
4. Ground level
5. Concrete foundation to engineers detail and specification
7. Metal fence posts with root fixed into concrete footing
8. Adjacent Soft surface- Depths vary-refer to Softworks plan sheet RODSTA-LYR-XX-ZZ-D-L-3001
9. Metal frame for gate posts to engineers detail
10. Robinia timber posts for play features
14. Compacted sub base for concrete free foundation- to engineers detail specification
16. Brick wall- to match architectural masonary

NOTES
To be read in conjunction with engineering drawings

DESIGN INTENT
SUBJECT TO FABRICATORS DETAIL

ORIGINATOR

Layer. studio
W layer.studio
T 01625 523 157
E manchester or newcastle@layer.studio

MANCHESTER
The Barn
One Hollin Lane
Styal
Cheshire
SK9 4JH

NEWCASTLE
Flintlab
1 Solters Road
Gosforth
Newcastle upon Tyne
NE3 1DH

Client
Wates Construction

Project
Rodney St
Ancoats

Drawing Title
Interface Details 02

Created By	Checked By	Scale	Sheet Size
OK	MW	1:10	A1

Project Number	Originator	Volume	Level	File Type	Discipline	Number
RODSTA	LYR	XX	ZZ	D	L	6005

Work Stage	Status	Revision
Stage 4	S5- Issued for Construction	C03