

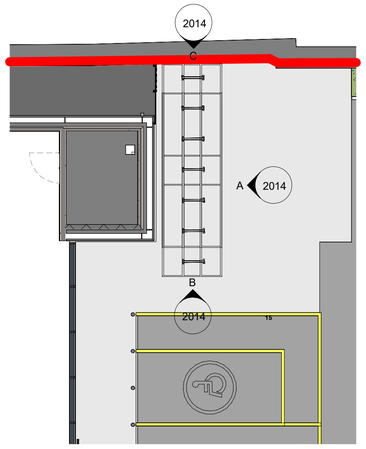


Customer Cycle Store
1 : 100

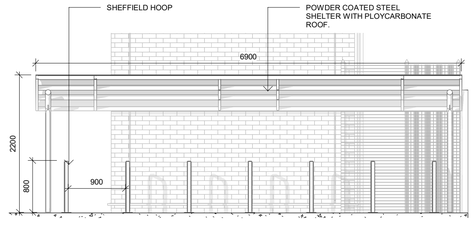

Elevation A
1 : 50

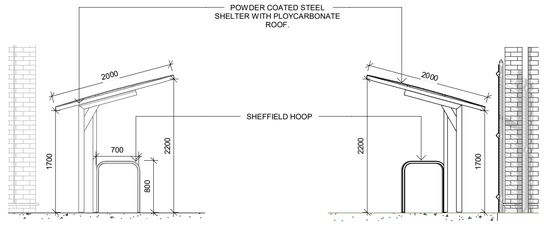


Elevation B
1 : 50

Elevation C
1 : 50



IMAGE OF SHEFFIELD CYCLE STAND

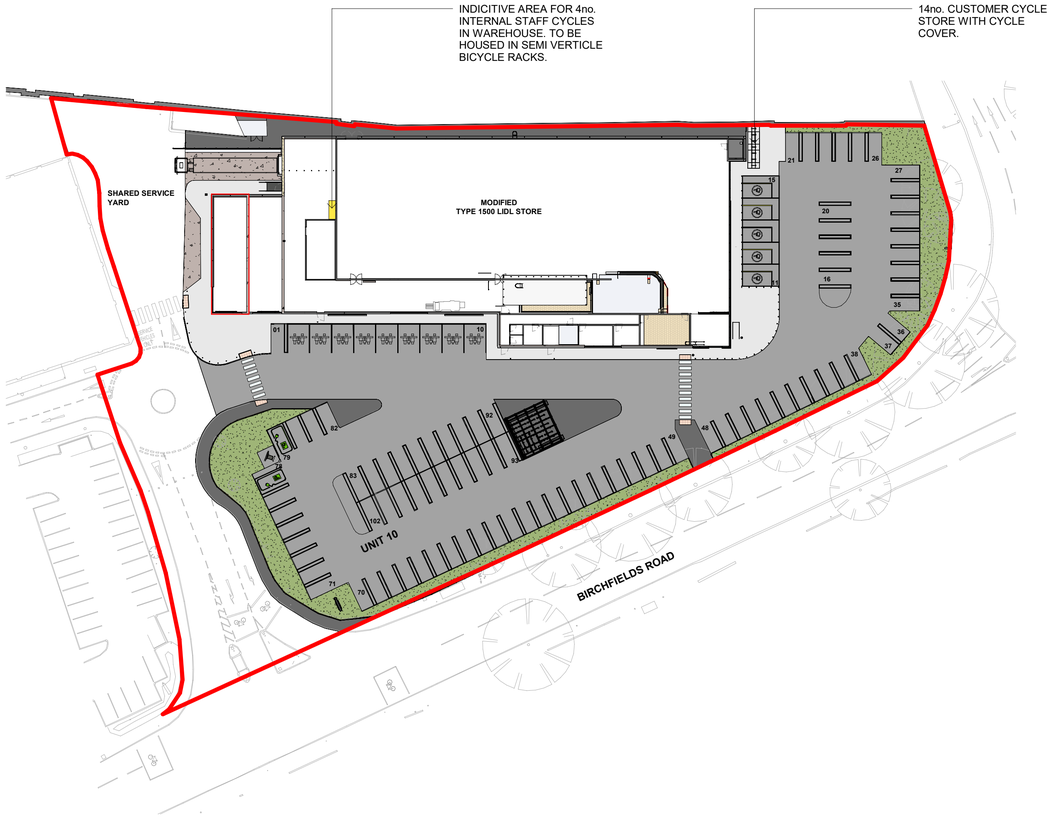

Site Plan
1 : 500

Do not scale this drawing.
Architects are to be notified of any discrepancies.
Contractors must check all dimensions on site.
This drawing is subject to copyright laws and is for use on this project only.
This drawing is to be used solely for the information as titled only.
For other information refer to the latest revision of any cross referenced drawings.
To be read in conjunction with relevant design standards/protocols

N

0.5 0 0.5 1 1.5 2 2.5
SCALE 1:50 m

1 0 1 2 3 4 5
SCALE 1:100 m

5 0 5 10 15 20 25
SCALE 1:500 m

Rev	Description	Date	Drn	Ckd
P3	CYCLE PROVISION UPDATED	13.01.25	MWC	NP
P2	FURTHER DETAILS ADDED.	23.10.24	MWC	NP
P1	FIRST ISSUE	23.06.22	SM	JM

Status
PLANNING

SMR
SMALLEY MARSEY RISPIN
ARCHITECTS
Floor 2 The Exchange Station Parade Harrogate HG1 1TS
01423 707 757 admin@smrarchitects.co.uk

Project
FALLOWFIELD RETAIL PARK

Client
LIDL

Drawing Title
CYCLE PARKING DETAILS - CONDITION 12

Proj Ref	Origin	Zone	Level	Type	Role	Num	Status	Rev
- - 7397 -	SMR -	00 -	ZZ -	DR -	A -	2014 -	A3 -	P3

SMR Job Ref	Sheet	Scale	Drawn
7397-00-2014	A1	As indicated	SM