
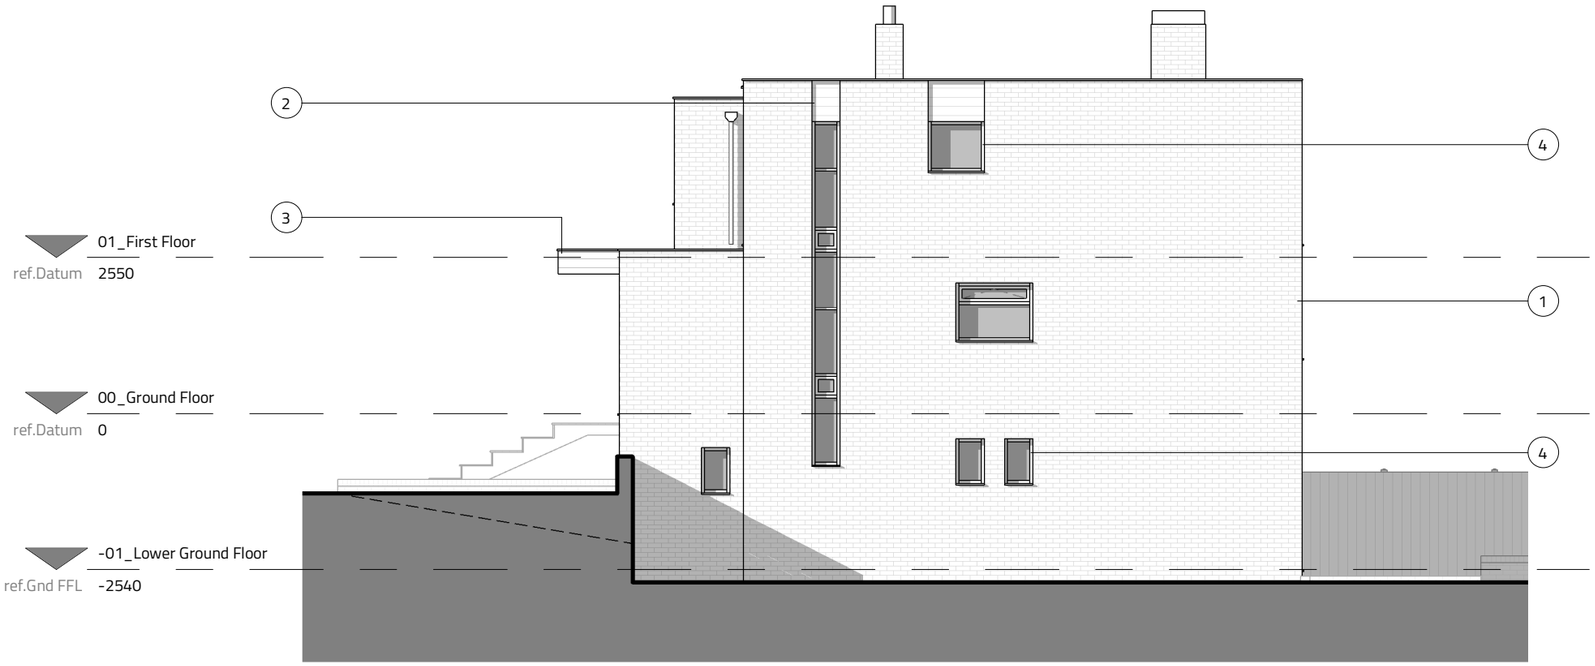



North Elevation

1 : 100

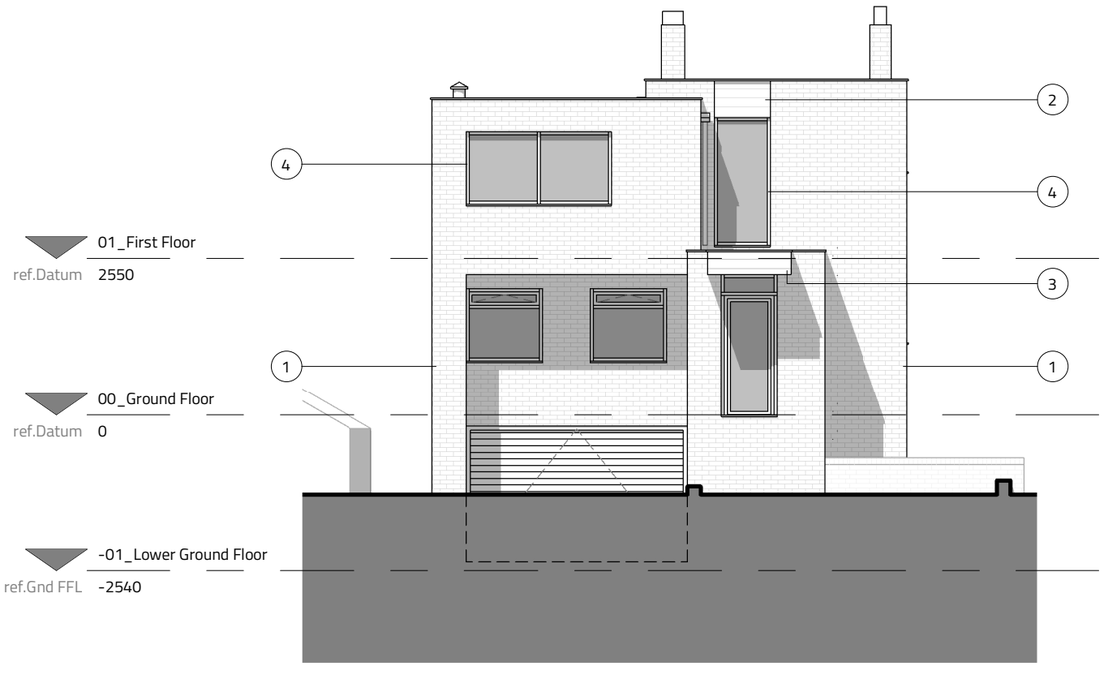

East Elevation

1 : 100

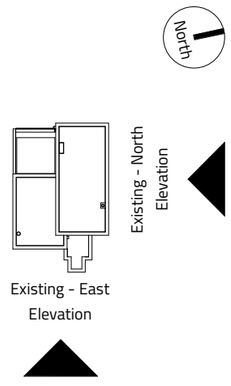

Key Plan

1 : 500

Notes

The Contractor is to check all dimensions and conditions on site before commencing. All construction to be in accordance with the latest Building Regulations. This drawing remains the copyright of Buju Architects Ltd.

Scale Bars

1:100	mm	1000		3000	
1:200	mm		5000		8000
1:500	M	5		15	
1:1250	M	10	30	50	

Notes:

All trees have been hidden for clarity.
Please refer to the site plan and tree survey for more information.

Material Key

1. Brick (Red)
2. Timber Cladding (Black)
3. Timber Cladding (Grey)
4. Timber Window Frames (Grey)
5. UPVC Window Frames (White)

Rev	Description	By	Date
B	Drawing updated following Client discussions.	CL	05/03/24
A	Planning application submitted to the Council.	CL	05/02/24

Client: Richard and Jess Dundas

Project: 36 Kingston Road, Didsbury

Sheet: Existing - North and East Elevations

Ref: P689_131 | Rev: B

Date: 30/01/24 | Scale: As indicated | @ A3

By: CL | Approved by: ATW | RIBA Stage 3 - **Spatial Coordination**

BUJU®
DESIGN ORIGINAL

8 Brooks Street, Stockport. SK1 3HS
0161 474 6860 | hello@buju.co.uk | www.buju.co.uk