CONSTRUCTIVE
THINKING

Unit 9, Vaughan Street Industrial Estate, M12 5BT

Padel Courts
Manchester

Prepared For:
Apex Padel Clubs Ltd

4401


P-03

CONSTRUCTIVE
THINKING

Drawing Issue Sheet

Issue No	Drawing No	Drawing Name	Drawing Scales	Size	Draft/ Issued	Client	Planning	PD	Modeled By	Checked By	Comments
P-03, Suitable for Information, 07/03/2025, 13:47											
	4401	Cover		297.0 / 210.0	Issued				SC	YC	
	4402	Issue Sheet		210.0 / 297.0	Issued				SC	YC	
	4403	Existing Site plan/parking		594.0 / 420.0	Issued				SC	YC	
	4404	Existing Ground Floor	1:200	594.0 / 841.0	Issued				SC	YC	
	4405	Existing Elevations	1:100, 1:200	841.0 / 594.0	Issued				SC	YC	
	4406	Proposed Ground Floor		594.0 / 841.0	Issued				SC	YC	
	4407	Proposed Elevations	1:100, 1:200	841.0 / 594.0	Issued				SC	YC	
	4408	Proposed Site plan/parking		594.0 / 420.0	Issued				SC	YC	

NOTE
Court manufacturer to measure site prior to order and installation

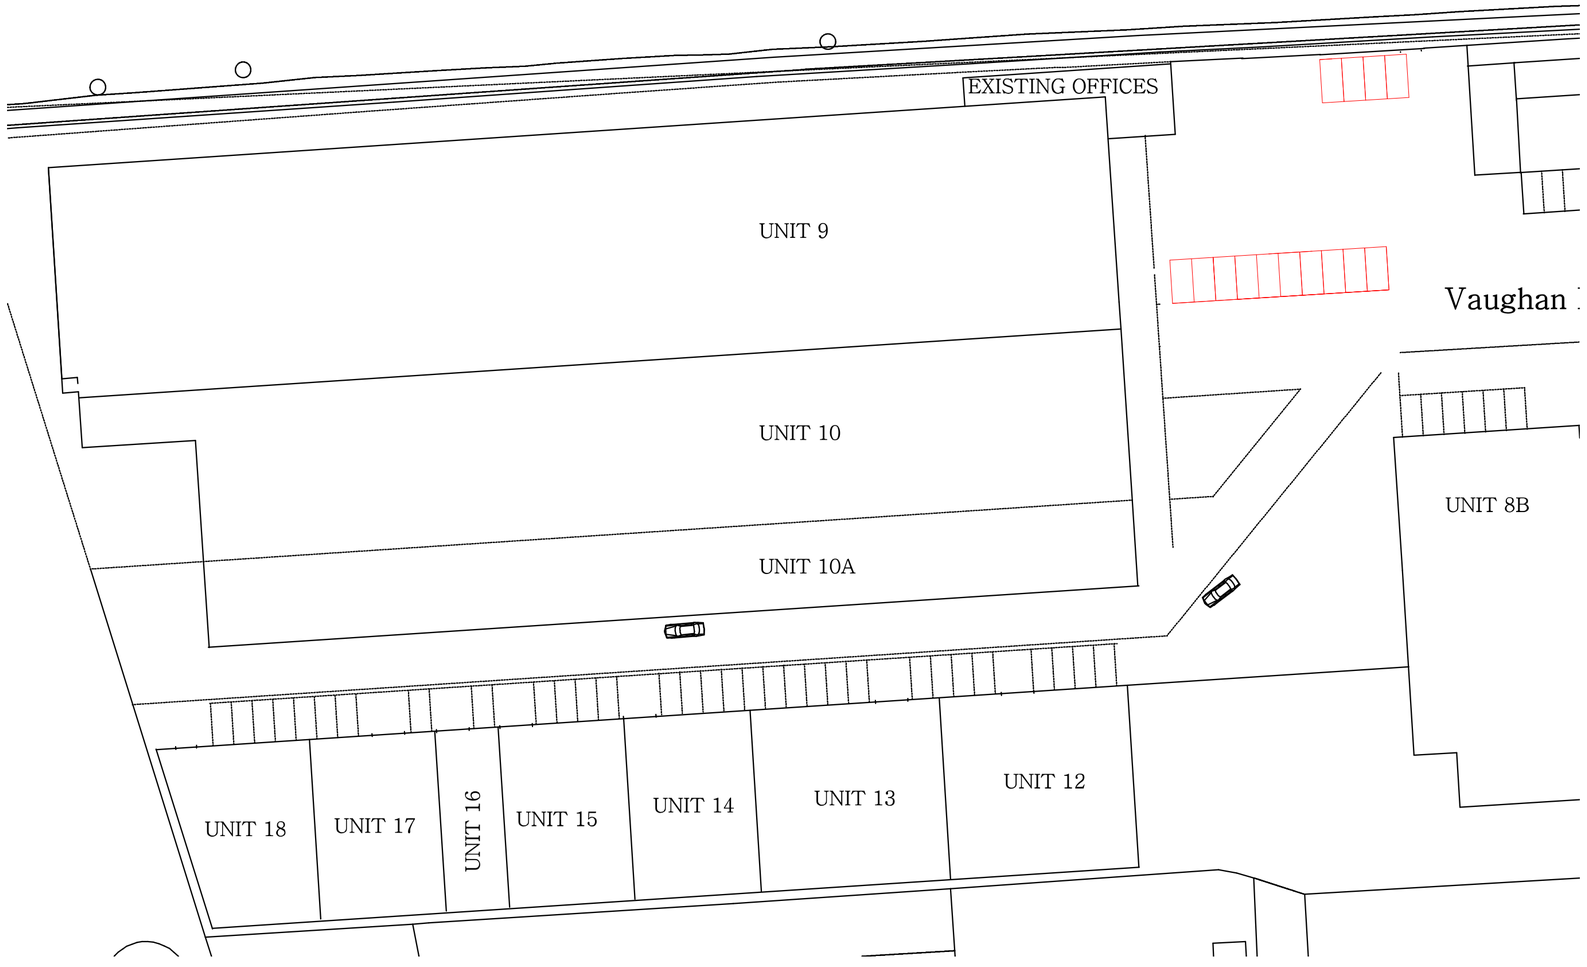

01 Existing Parking LAyout 1:1

Ch.ID	Transmittal Set ID	Mdld by	Chkd by	Date+Time
P-02	P-02	SC	YC	
P-03	P-03	SC	YC	

Transmittal Set ID	Transmittal Set Name	Issue Date	Modeled By	Checked By
P-03	Suitable for Information	07/03/2025	SC	YC
P-02	Suitable for Information- DWG	11/02/2025	SC	YC
P-01	Suitable for Information	06/01/2025	SC	YC

Demolition/Adapation Risks

<complete within project info-building details>

Construction Risks

<complete within project info-building details>

Maintenance/Cleaning Risks

<complete within project info-building details>

Safety Health and Environmental Information Box

In addition to the hazard/risks normally associated with the types of work detailed on this drawing take note of the above. It is assumed that all works on this drawing will be carried out by a competent contractor working, where appropriate, to an appropriate method statement.

This document and its design content is copyright ©. It shall be read in conjunction with all other associated project information including models, specifications, schedules and related consultants documents. Do not scale from documents. All dimensions to be checked on site. Immediately report any discrepancies, errors or omissions on this document to the Originator. If in doubt ASK.

Unit 9, Vaughan Street Industrial Estate, Manchester, M12 5BT

CONSTRUCTIVE THINKING

Contact Company
Liverpool Science Park IC 1
131 Mount Pleasant
L3 5TF

www.constructivethinking.co.uk
t: +44 (0) 151 705 3433
e: bim@constructivethinking.co.uk

Client Apex Padel Clubs Ltd

Project Padel Courts

Existing Site plan/parking

Status - - Issued

Drawings Existing Parking LAyout

Paper Size A2


Scales

File Padel Court - Manchester

Drawing Number


							Revision
	CTS				A	4403	P-03

Ch.ID	Transmittal Set ID	Mdld by	Chkd by	Date+Time
P-02	P-02	SC	YC	
P-03	P-03	SC	YC	

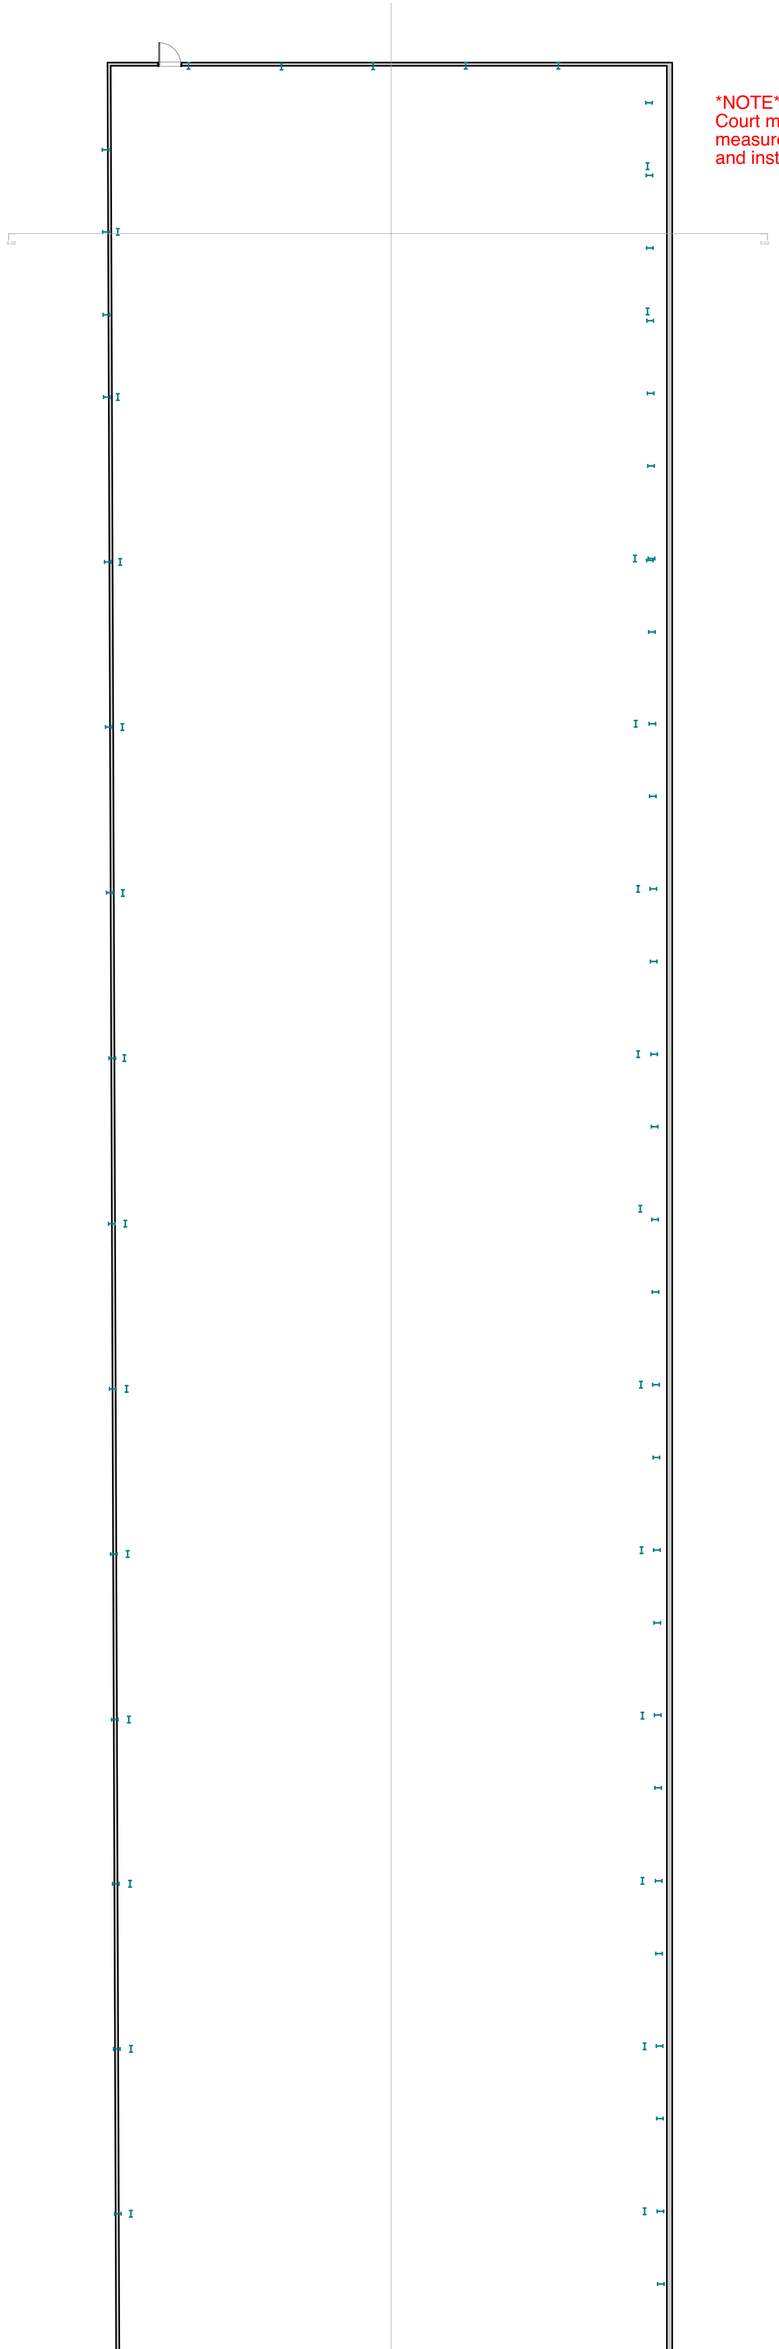

NOTE
Court manufacturer to measure site prior to order and installation

01 Existing GF Ground Floor 1:200

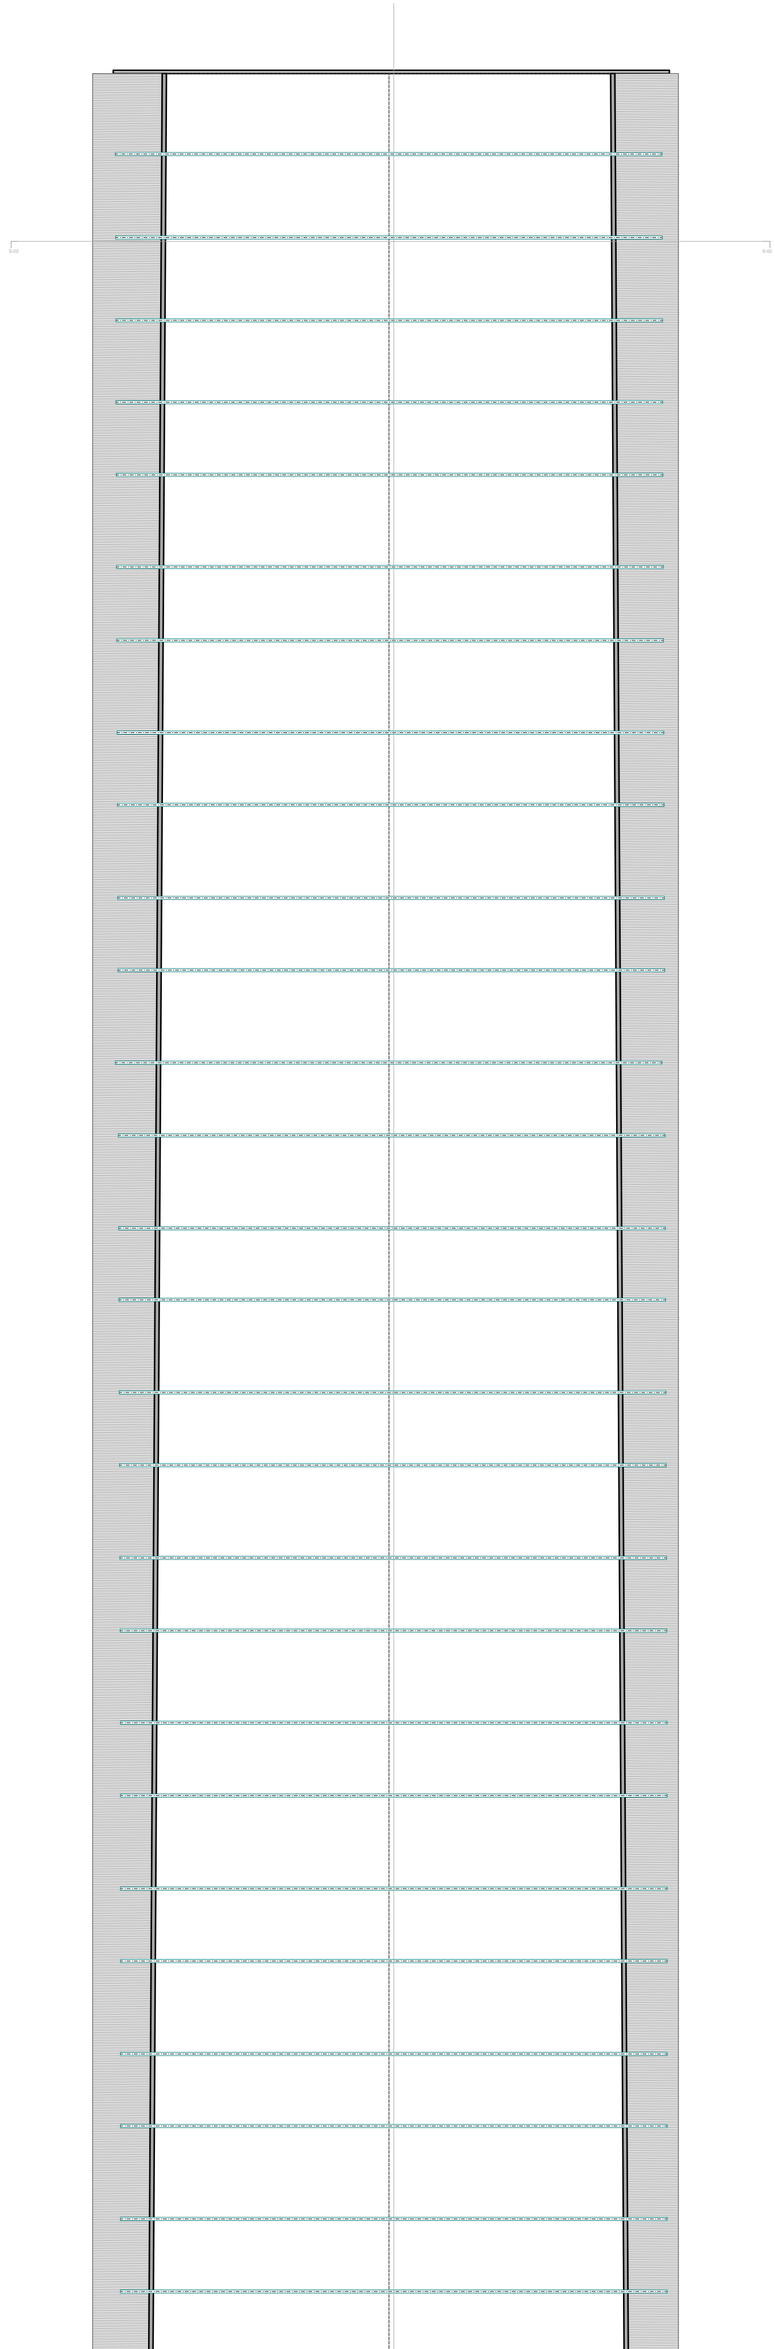

02 RF Eaves Level 1:200

P-03	Suitable for Information	07/03/2025	SC	YC
P-02	Suitable for Information- DWG	11/02/2025	SC	YC
P-01	Suitable for Information	06/01/2025	SC	YC
Transmittal Set ID	Transmittal Set Name	Issue Date	Modeled By	Checked By

Demolition/Adapation Risks

<complete within project info-building details>

Construction Risks

<complete within project info-building details>

Maintenance/Cleaning Risks

<complete within project info-building details>

Safety Health and Environmental Information Box

In addition to the hazard/risks normally associated with the types of work detailed on this drawing take note of the above. It is assumed that all works on this drawing will be carried out by a competent contractor working, where appropriate, to an appropriate method statement.

This document and its design content is copyright ©. It shall be read in conjunction with all other associated project information including models, specifications, schedules and related consultants documents. Do not scale from documents. All dimensions to be checked on site. Immediately report any discrepancies, errors or omissions on this document to the Originator. If in doubt ASK.

Unit 9, Vaughan Street Industrial Estate, Manchester, M12 5BT

CONSTRUCTIVE THINKING

Contact Company
Liverpool Science Park IC 1
131 Mount Pleasant
L3 5TF

www.constructivethinking.co.uk
t: +44 (0) 151 705 3433
e: bim@constructivethinking.co.uk

Client Apex Padel Clubs Ltd

Project Padel Courts

Existing Ground Floor

Status - - Issued

Drawings Existing GF Ground Floor, RF Eaves Level

Paper Size A1


Scales 1:200

File Padel Court - Manchester


Drawing Number

							Revision
	CTS				A	4404	P-03


Ch.ID	Transmittal Set ID	Mdld by	Chkd by	Date+Time
P-02	P-03	SC	YC	
P-03	P-03	SC	YC	

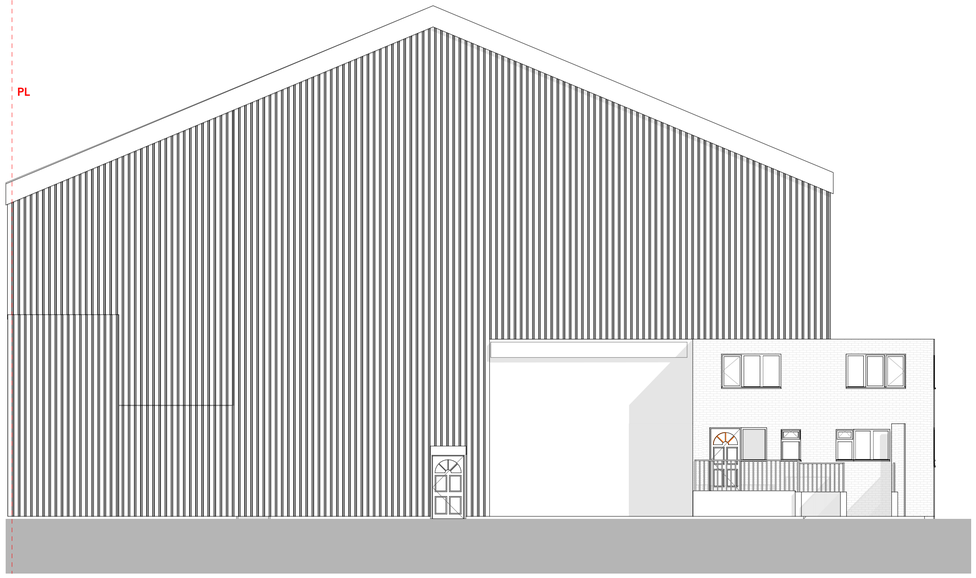

01 Front Elevation 1:100

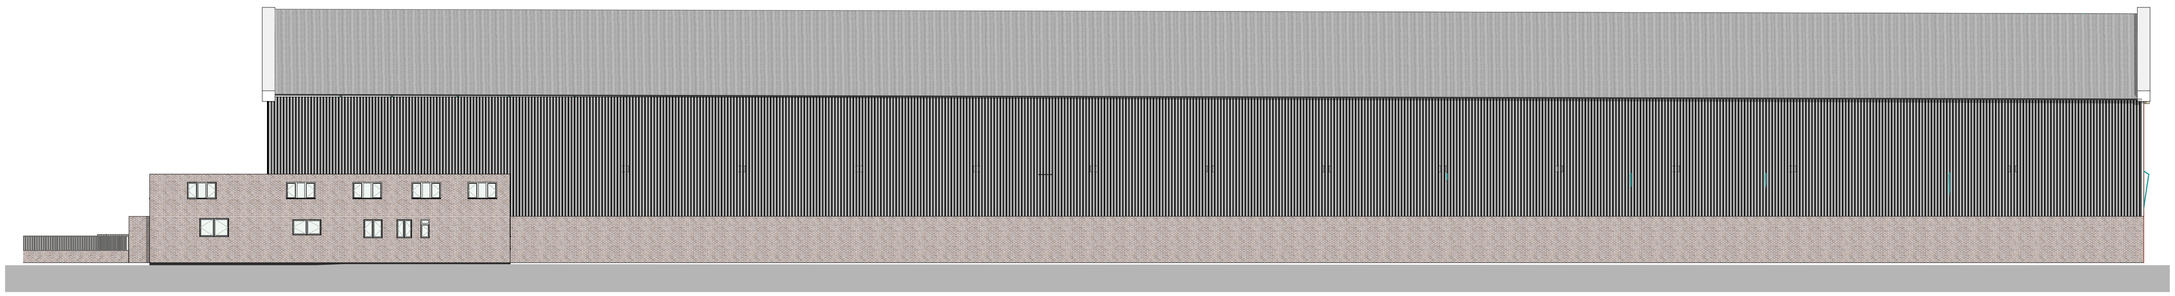

02 Right Side Elevation 1:200

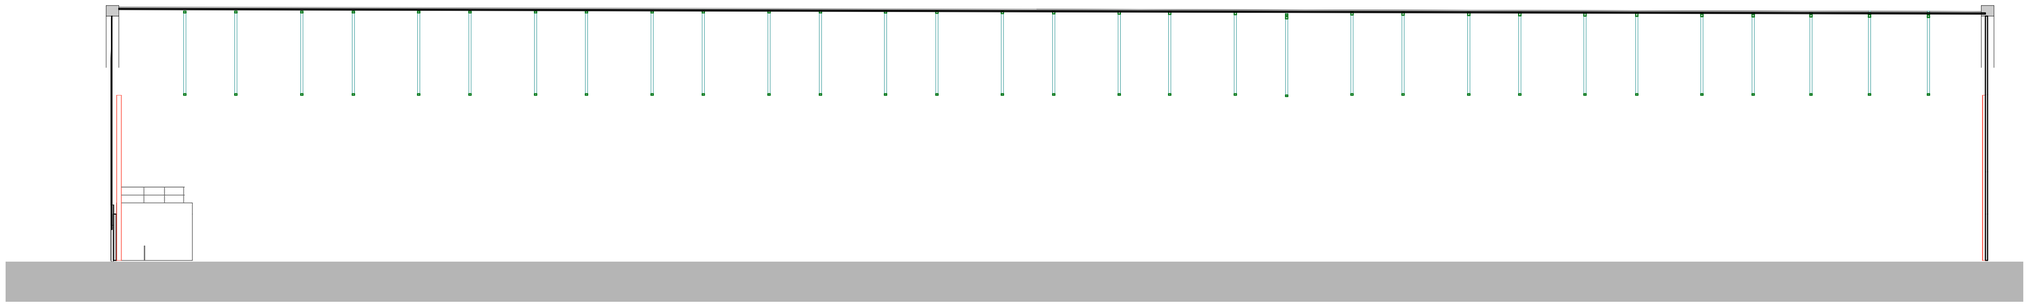

03 Back Facing North (1) 1:200

P-03	Suitable for Information	07/03/2025	SC	YC
P-02	Suitable for Information- DWG	11/02/2025	SC	YC
P-01	Suitable for Information	06/01/2025	SC	YC
Transmittal Set ID	Transmittal Set Name	Issue Date	Modeled By	Checked By

Demolition/Adapation Risks

<complete within project info-building details>

Construction Risks

<complete within project info-building details>

Maintenance/Cleaning Risks

<complete within project info-building details>

Safety Health and Environmental Information Box

In addition to the hazard/risks normally associated with the types of work detailed on this drawing take note of the above. It is assumed that all works on this drawing will be carried out by a competent contractor working, where appropriate, to an appropriate method statement.

This document and its design content is copyright ©. It shall be read in conjunction with all other associated project information including models, specifications, schedules and related consultants documents. Do not scale from documents. All dimensions to be checked on site. Immediately report any discrepancies, errors or omissions on this document to the Originator. If in doubt ASK.

Unit 9, Vaughan Street Industrial Estate, M12 5BT

CONSTRUCTIVE THINKING

Contact Company
Liverpool Science Park IC 1
131 Mount Pleasant
L3 5TF

www.constructivethinking.co.uk
t: +44 (0) 151 705 3433
e: bim@constructivethinking.co.uk

Client Apex Padel Clubs Ltd

Project Padel Courts

Existing Elevations

Status - - Issued

Drawings Front Elevation, Right Side Elevation, Back Facing North (1)

Paper Size A1


Scales 1:100, 1:200

File Padel Court - Manchester


Drawing Number | Revision

Manchester | CTS | | | | A | 4405 | P-03

Ch.ID	Transmittal Set ID	Mdld by	Chkd by	Date+Time
P-02	P-02	SC	YC	
P-03	P-03	SC	YC	

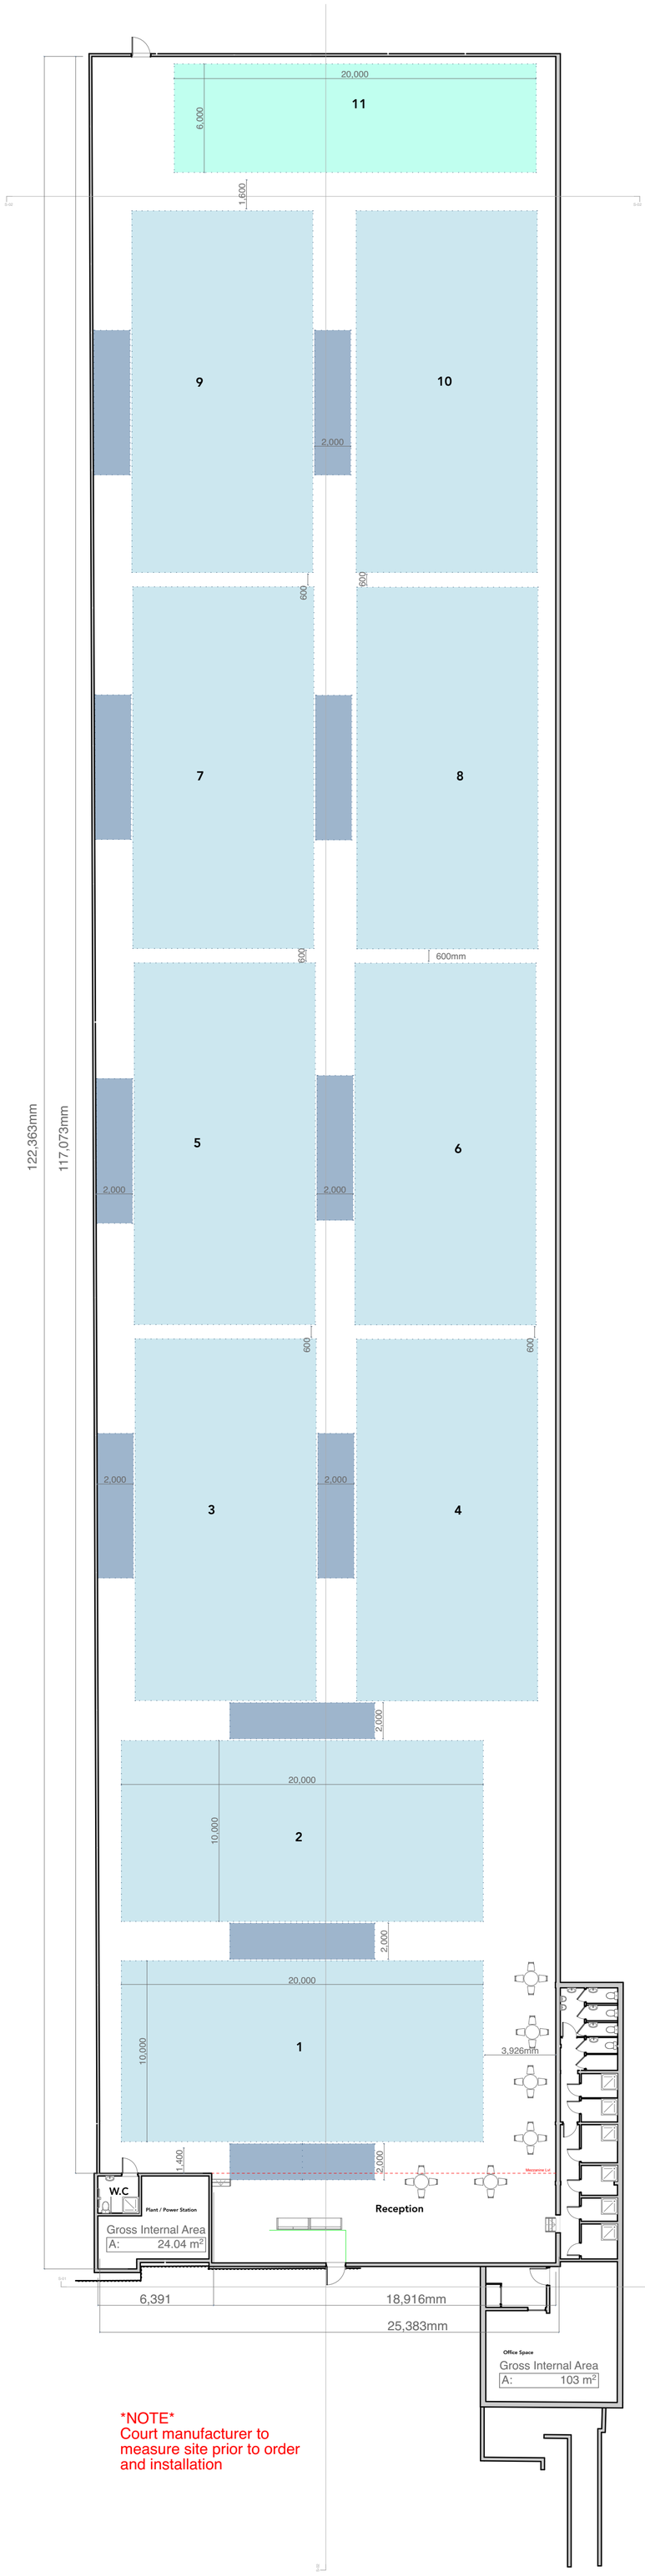

01 GF Ground Floor 1:200

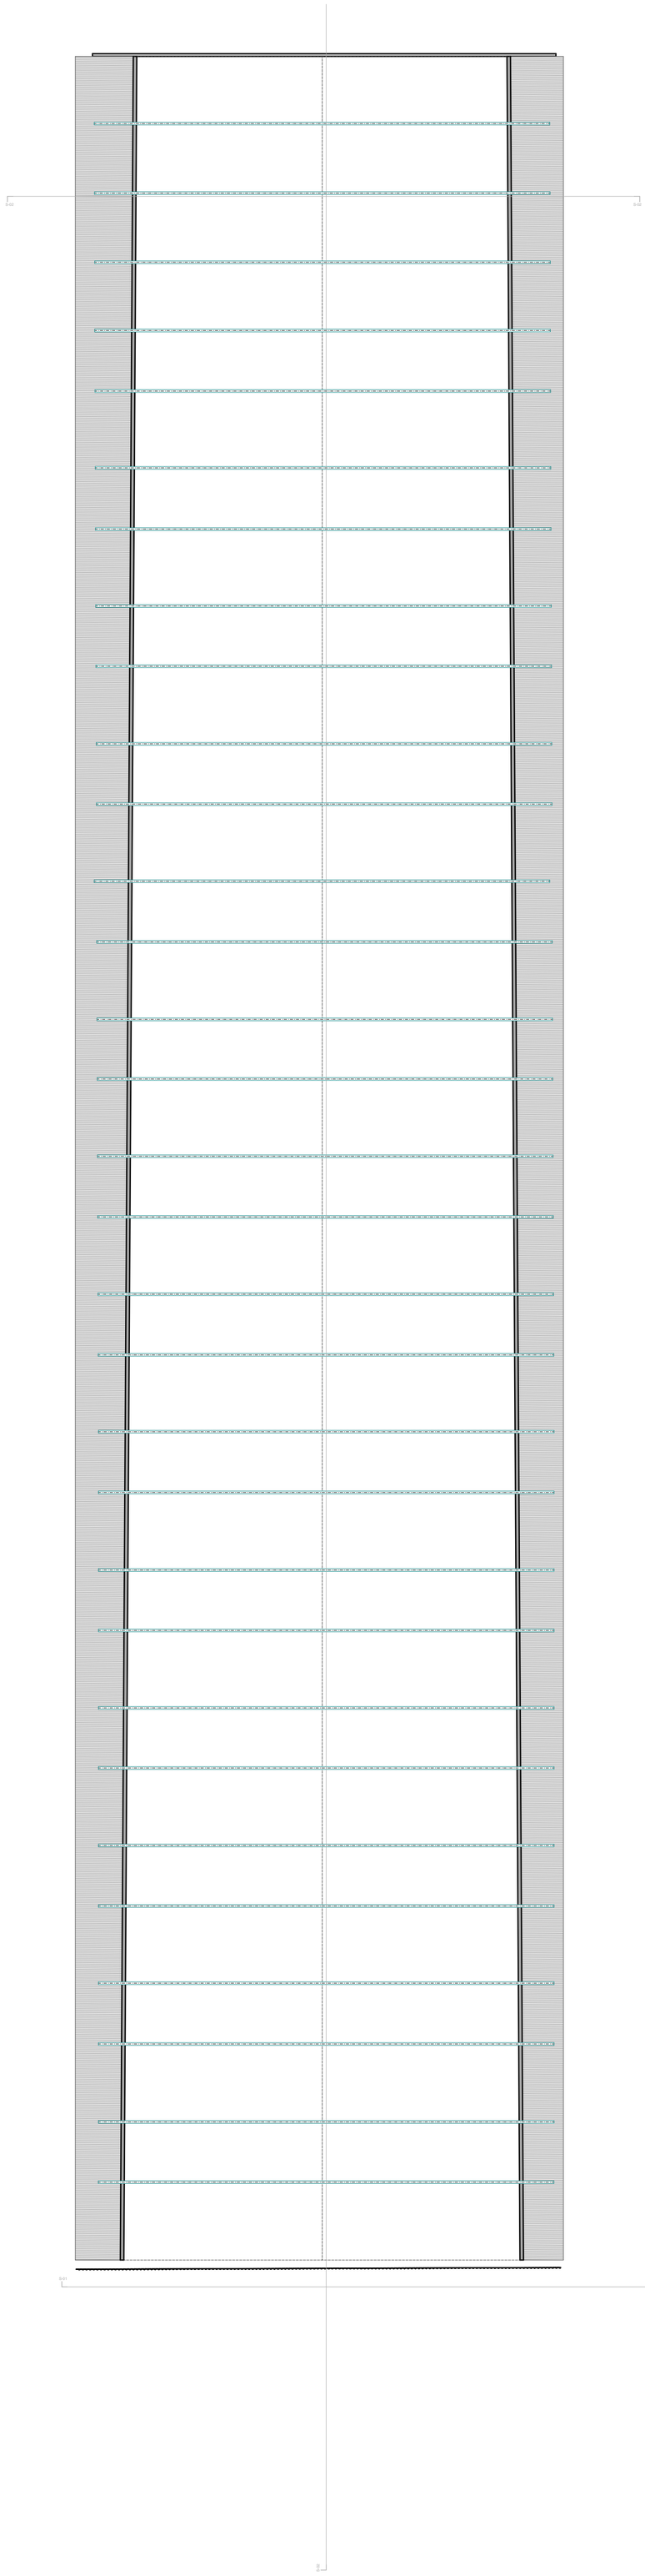

02 RF Eaves Level (1) 1:200

Doubles Courts

Singles Courts

Transmittal Set ID	Transmittal Set Name	Issue Date	Modeled By	Checked By
P-03	Suitable for Information	07/03/2025	SC	YC
P-02	Suitable for Information- DWG	11/02/2025	SC	YC
P-01	Suitable for Information	06/01/2025	SC	YC

Demolition/Adapation Risks

<complete within project info-building details>

Construction Risks

<complete within project info-building details>

Maintenance/Cleaning Risks

<complete within project info-building details>

Safety Health and Environmental Information Box

In addition to the hazard/risks normally associated with the types of work detailed on this drawing take note of the above. It is assumed that all works on this drawing will be carried out by a competent contractor working, where appropriate, to an appropriate method statement.

This document and its design content is copyright ©. It shall be read in conjunction with all other associated project information including models, specifications, schedules and related consultants documents. Do not scale from documents. All dimensions to be checked on site. Immediately report any discrepancies, errors or omissions on this document to the Originator. If in doubt ASK.

Unit 9, Vaughan Street Industrial Estate, Manchester, M12 5BT

CONSTRUCTIVE THINKING

Contact Company
Liverpool Science Park IC 1
131 Mount Pleasant
L3 5TF

www.constructivethinking.co.uk
t: +44 (0) 151 705 3433
e: bim@constructivethinking.co.uk

Client Apex Padel Clubs Ltd

Project Padel Courts

Proposed Ground Floor

Status - - Issued

Drawings GF Ground Floor, RF Eaves Level (1)

Paper Size A1


Scales

File Padel Court - Manchester


Drawing Number

							Revision
	CTS				A	4406	P-03

Ch.ID	Transmittal Set ID	Mdld by	Chkd by	Date+Time
P-02	P-02	SC	YC	
P-03	P-03	SC	YC	

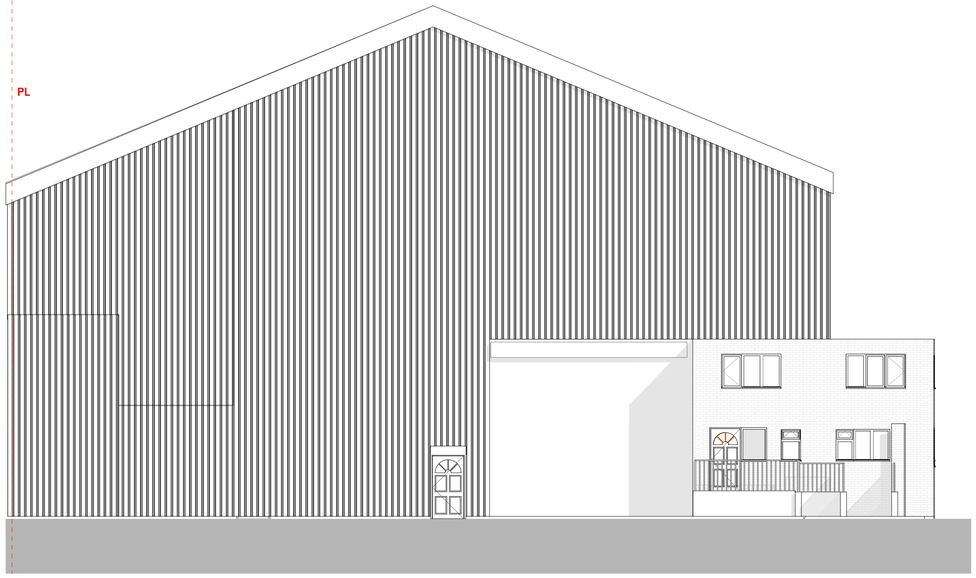


01 Front Elevation 1:100

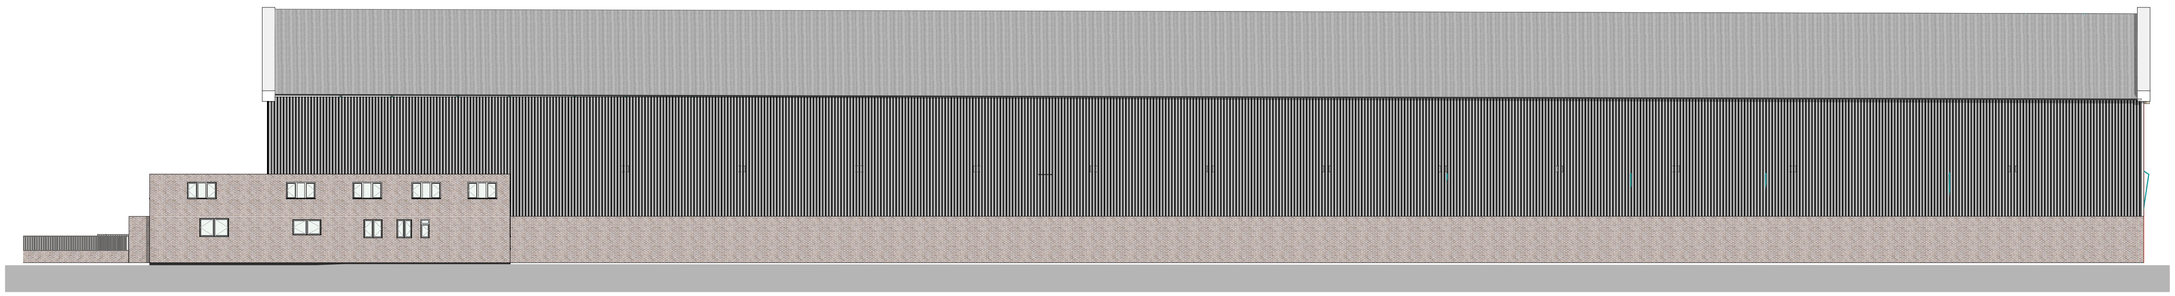

02 Right Side Elevation 1:200

NOTE
Court manufacturer to measure site prior to order and installation

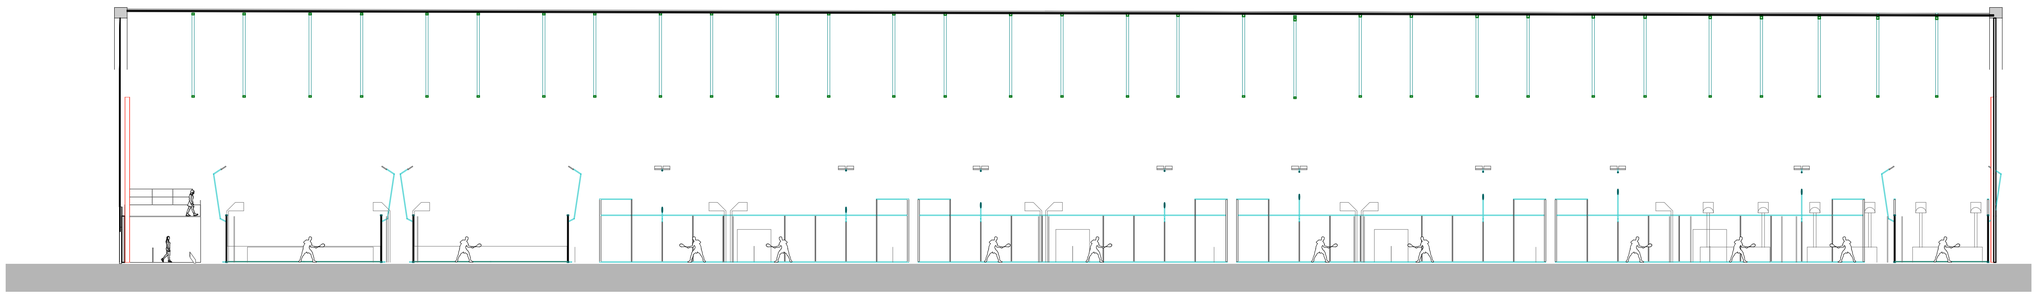

03 Back Facing North 1:200

P-03	Suitable for Information	07/03/2025	SC	YC
P-02	Suitable for Information- DWG	11/02/2025	SC	YC
P-01	Suitable for Information	06/01/2025	SC	YC
Transmittal Set ID	Transmittal Set Name	Issue Date	Modeled By	Checked By

Demolition/Adapation Risks

<complete within project info-building details>

Construction Risks

<complete within project info-building details>

Maintenance/Cleaning Risks

<complete within project info-building details>

Safety Health and Environmental Information Box

In addition to the hazard/risks normally associated with the types of work detailed on this drawing take note of the above. It is assumed that all works on this drawing will be carried out by a competent contractor working, where appropriate, to an appropriate method statement.

This document and its design content is copyright ©. It shall be read in conjunction with all other associated project information including models, specifications, schedules and related consultants documents. Do not scale from documents. All dimensions to be checked on site. Immediately report any discrepancies, errors or omissions on this document to the Originator. If in doubt ASK.

Unit 9, Vaughan Street Industrial Estate, M12 5BT

CONSTRUCTIVE THINKING

Contact Company
Liverpool Science Park IC 1
131 Mount Pleasant
L3 5TF

www.constructivethinking.co.uk
t: +44 (0) 151 705 3433
e: bim@constructivethinking.co.uk

Client Apex Padel Clubs Ltd

Project Padel Courts

Proposed Elevations

Status - - Issued

Drawings Front Elevation, Right Side Elevation, Back Facing North

Paper Size A1


Scales 1:100, 1:200

File Padel Court - Manchester

Drawing Number

Revision

Manchester CTS A 4407 P-03

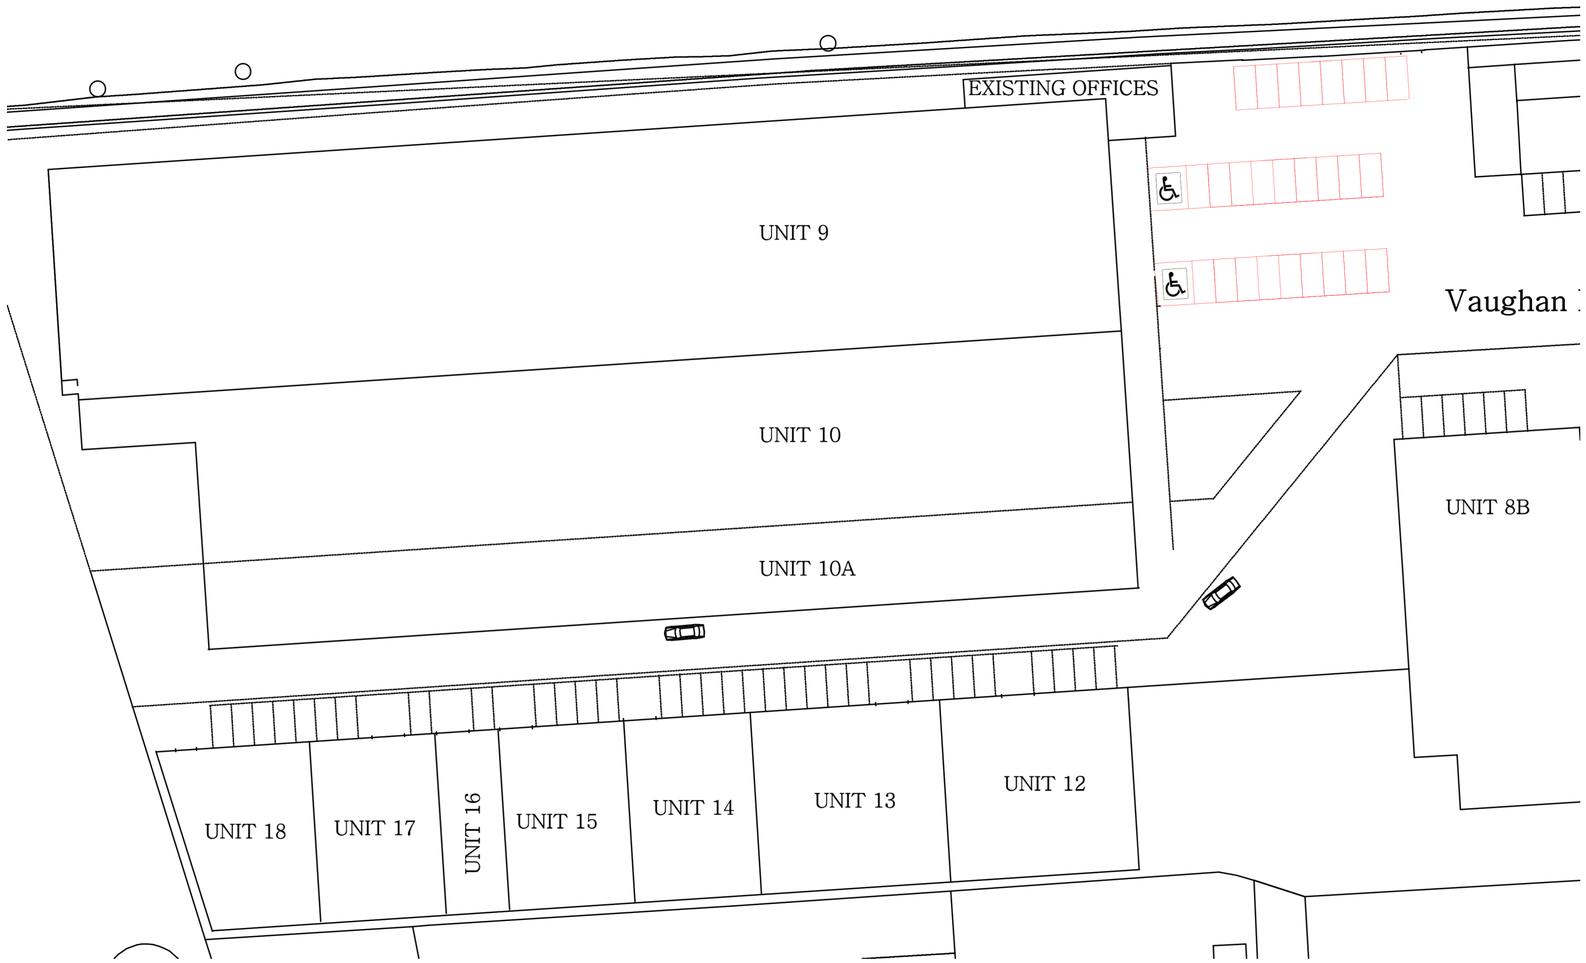

Ch.ID	Transmittal Set ID	Mdld by	Chkd by	Date+Time
P-02	P-02	SC	YC	
P-03	P-03	SC	YC	

P-03	Suitable for Information	07/03/2025	SC	YC
P-02	Suitable for Information- DWG	11/02/2025	SC	YC
P-01	Suitable for Information	06/01/2025	SC	YC
Transmittal Set ID	Transmittal Set Name	Issue Date	Modeled By	Checked By

Demolition/Adapation Risks

<complete within project info-building details>

Construction Risks

<complete within project info-building details>

Maintenance/Cleaning Risks

<complete within project info-building details>

Safety Health and Environmental Information Box

In addition to the hazard/risks normally associated with the types of work detailed on this drawing take note of the above. It is assumed that all works on this drawing will be carried out by a competent contractor working, where appropriate, to an appropriate method statement.

This document and its design content is copyright ©. It shall be read in conjunction with all other associated project information including models, specifications, schedules and related consultants documents. Do not scale from documents. All dimensions to be checked on site. Immediately report any discrepancies, errors or omissions on this document to the Originator. If in doubt ASK.

Unit 9, Vaughan Street Industrial Estate, Manchester, M12 5BT

CONSTRUCTIVE THINKING

Contact Company
Liverpool Science Park IC 1
131 Mount Pleasant
L3 5TF

www.constructivethinking.co.uk
t: +44 (0) 151 705 3433
e: bim@constructivethinking.co.uk

Client Apex Padel Clubs Ltd

Project Padel Courts

Proposed Site plan/parking

Status - - Issued

Drawings

Paper Size A2

Scales

File Padel Court - Manchester

Drawing Number

							Revision
	CTS				A	4408	P-03