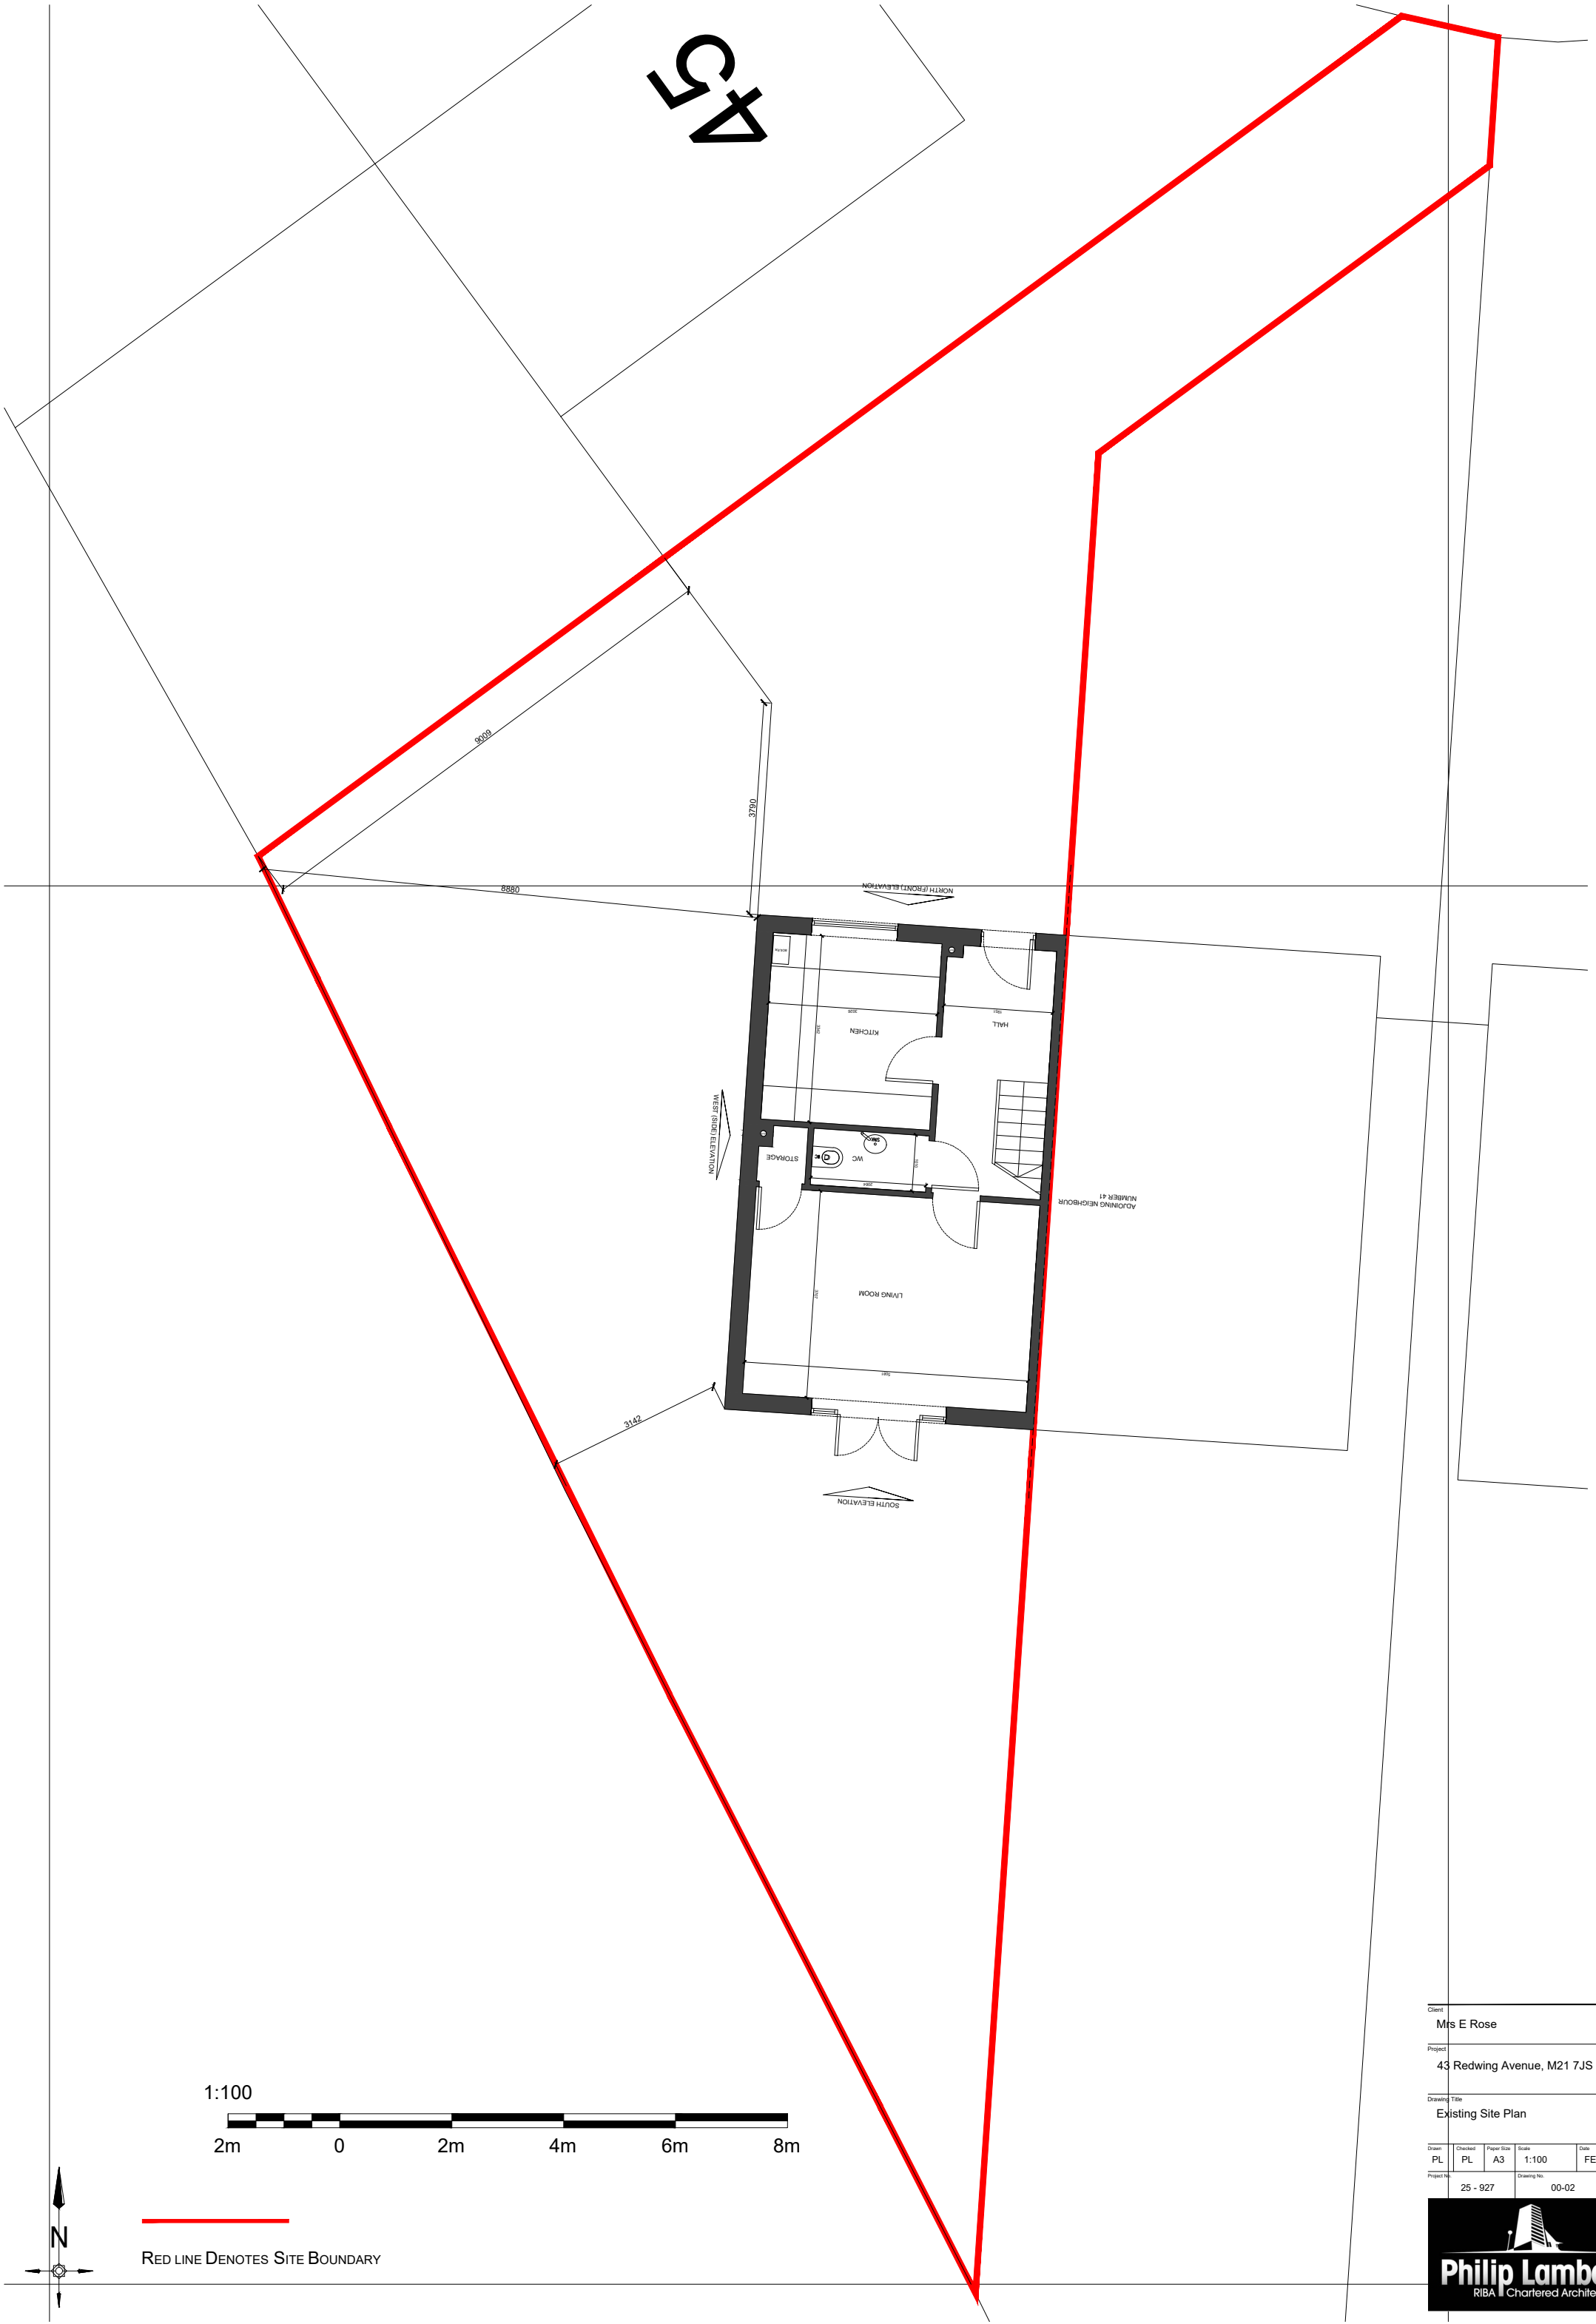


1:100

2m 0 2m 4m 6m 8m

N

RED LINE DENOTES SITE BOUNDARY

Client
Mrs E Rose

Project
43 Redwing Avenue, M21 7JS

Drawing Title
Existing Site Plan

Drawn	Checked	Paper Size	Scale	Date
PL	PL	A3	1:100	FEB 2025

Project No.	Drawing No.	Revision
25 - 927	00-02	-

Philip Lambert
RIBA Chartered Architect