

This drawing is copyright and shall not be reproduced without permission of Redberry Architectural Design.
Do not scale from this drawing, use figured dimensions only.
It is the Contractors responsibility to check all dimensions on site.
This drawing is to be read in conjunction with all Structural Engineers' drawings.
It is the Contractors responsibility to ensure compliance with Building Regulations.
This drawing is to be read in conjunction with all RAD's relevant drawings and schedules.

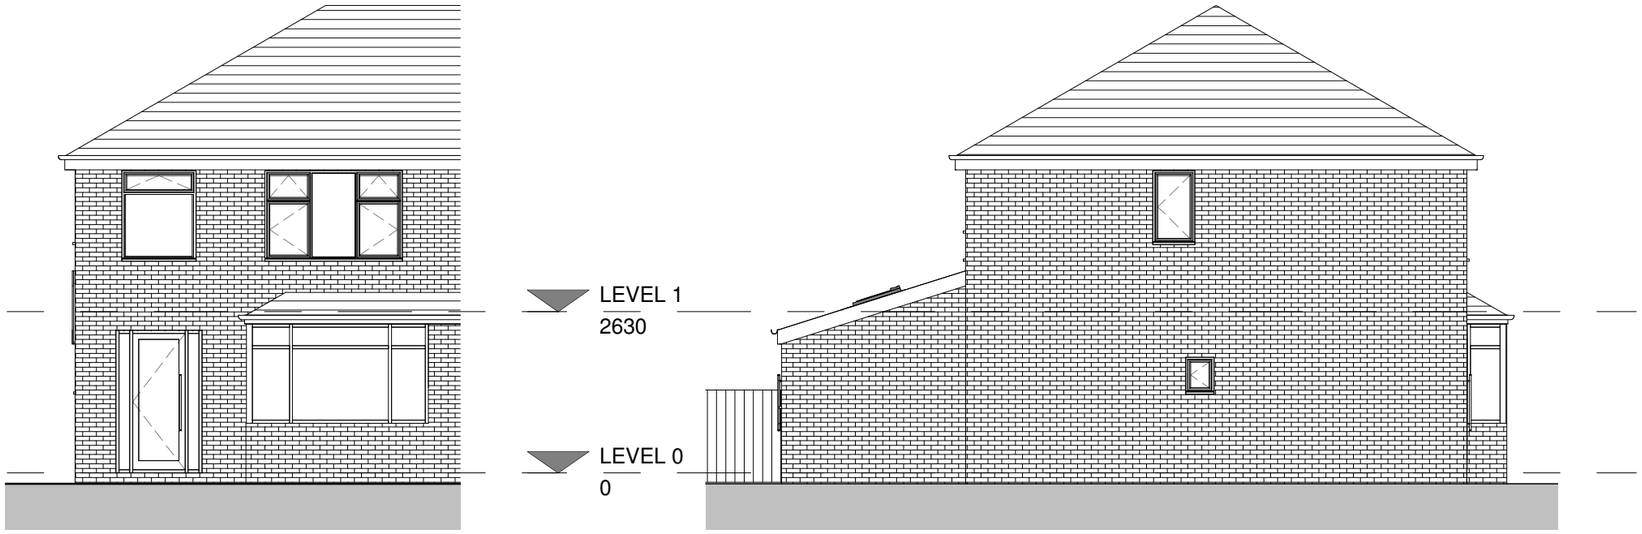

Proposed Front Elevation
1 : 100

Proposed Side Elevation
1 : 100

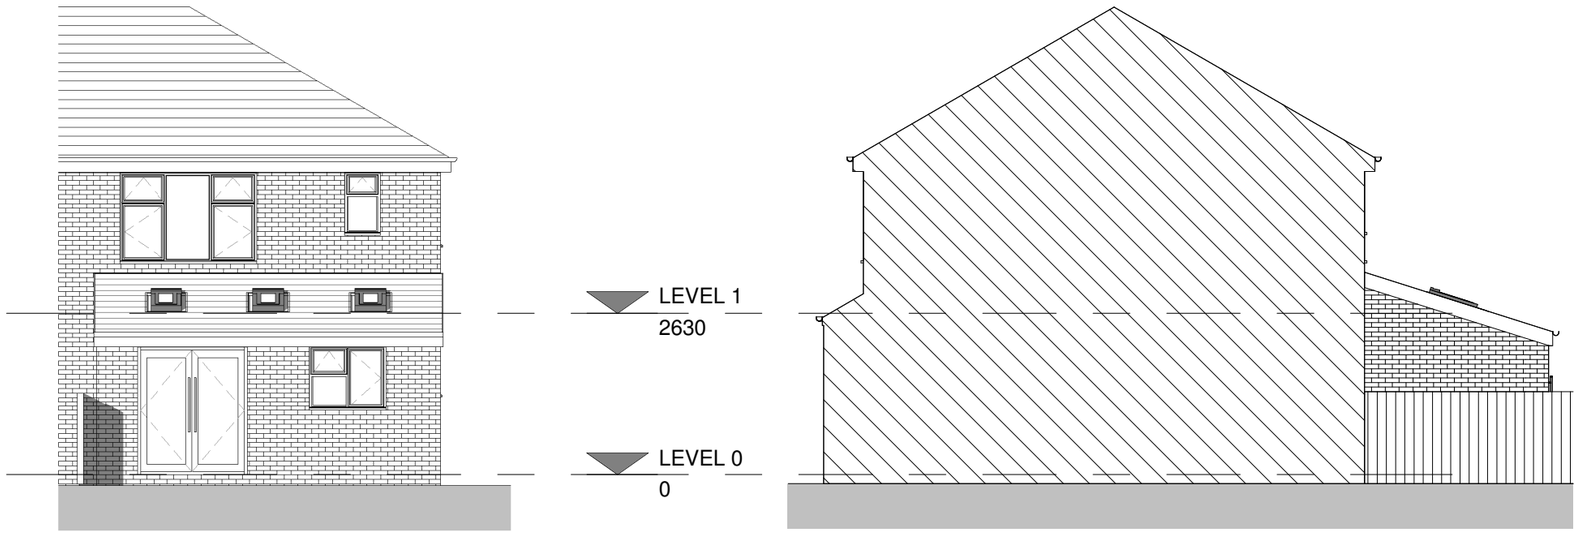

Proposed Rear Elevation
1 : 100

Proposed North West Elevation
1 : 100

Revision	Description

Location

17 Walmersley Road
Manchester
M40 3RS

Title
Proposed Elevations

Scale
1 : 100 @A3

Drawing No.
24102 / P - 105

Revision

izaak.barlow@redberryarchitectural.co.uk
tel: 07908 488 782