

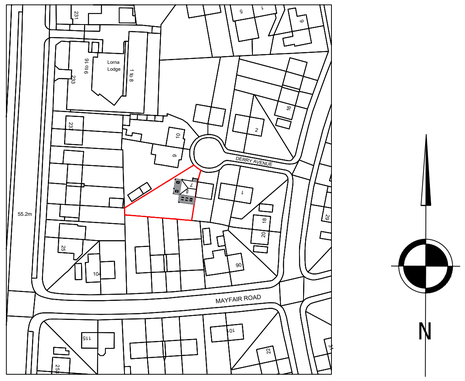


Site Location Plan 1:1250

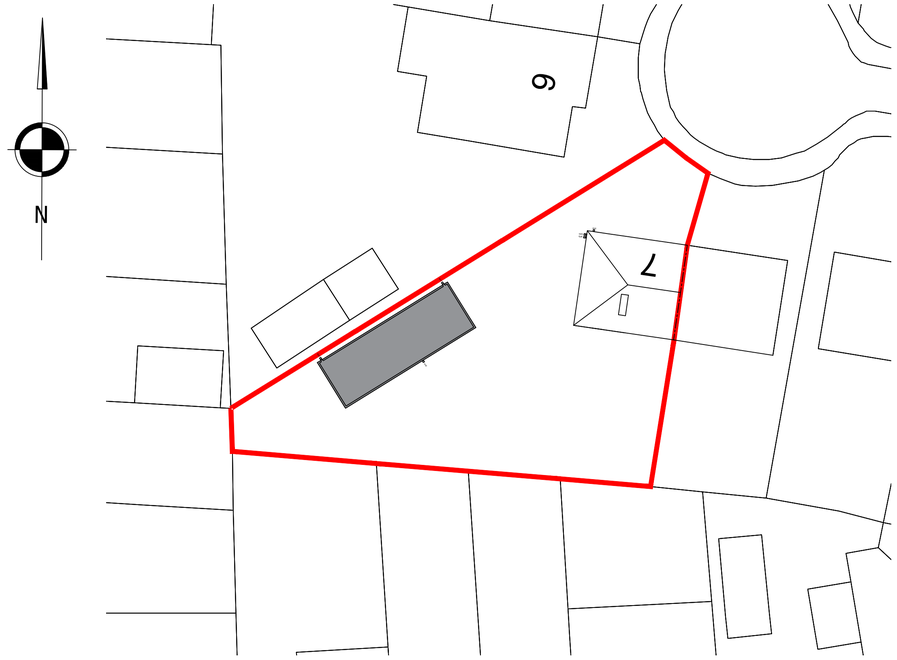


Site Plan 1:200

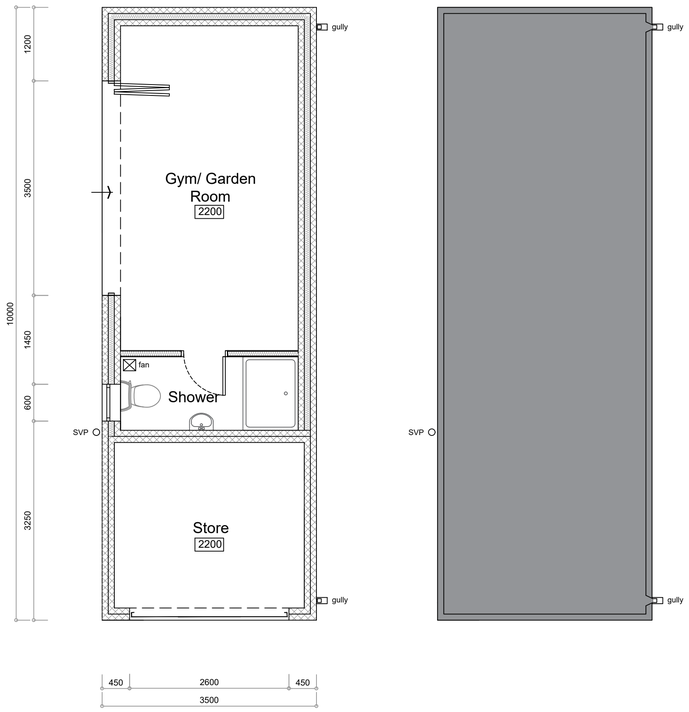


Ground Floor Plan 1:50


Roof Plan 1:50

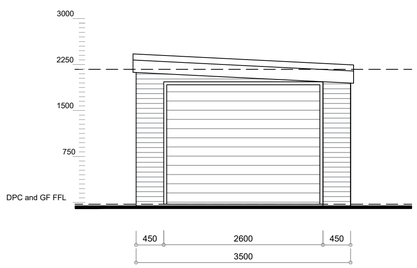


Front Elevation (NE) 1:50

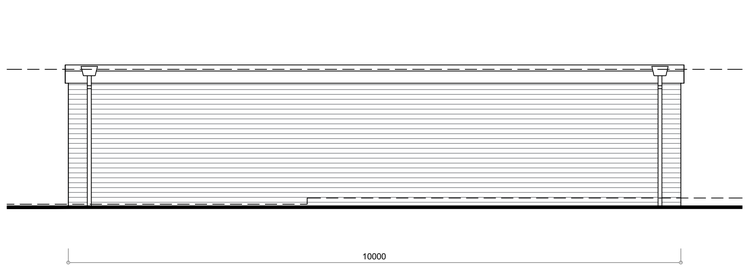

Side Elevation (NW) 1:50

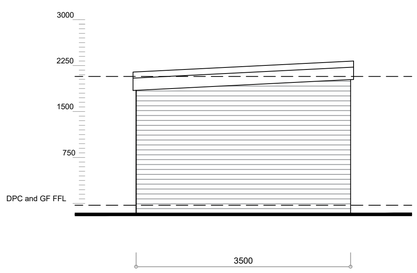

Rear Elevation (SW) 1:50

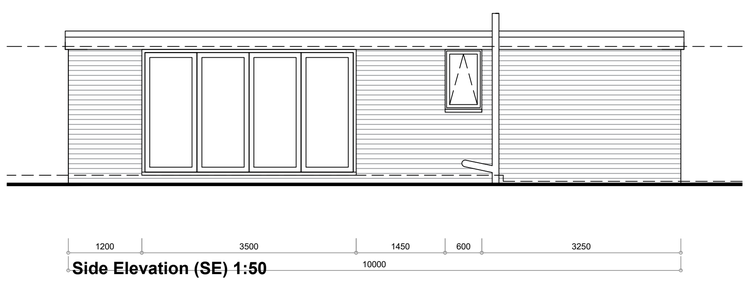

Side Elevation (SE) 1:50

7 DERRY AVENUE, WYTHENSHAWE, MANCHESTER, M22 9UB

Scale Bar 1:50
0 1m 2m 3m 4m 5m

Scale Bar 1:100
0 2m 4m 6m 8m 10m

Scale Bar 1:200
0 4m 8m 12m 16m 20m

Scale Bar 1:500
0 10m 20m 30m 40m 50m

This drawing is the copyrighted. Contractors must check all dimensions on site.

Rev	Date	Description
-	-	-

job: 7 Derry Avenue, Wythenshawe, Manchester, M22 9UB

title: GARDEN OUTBUILDING

TBC

date: 03/25

scale: 1:100 1:50 @ A1

revision: A B C D E

drawing no: 03