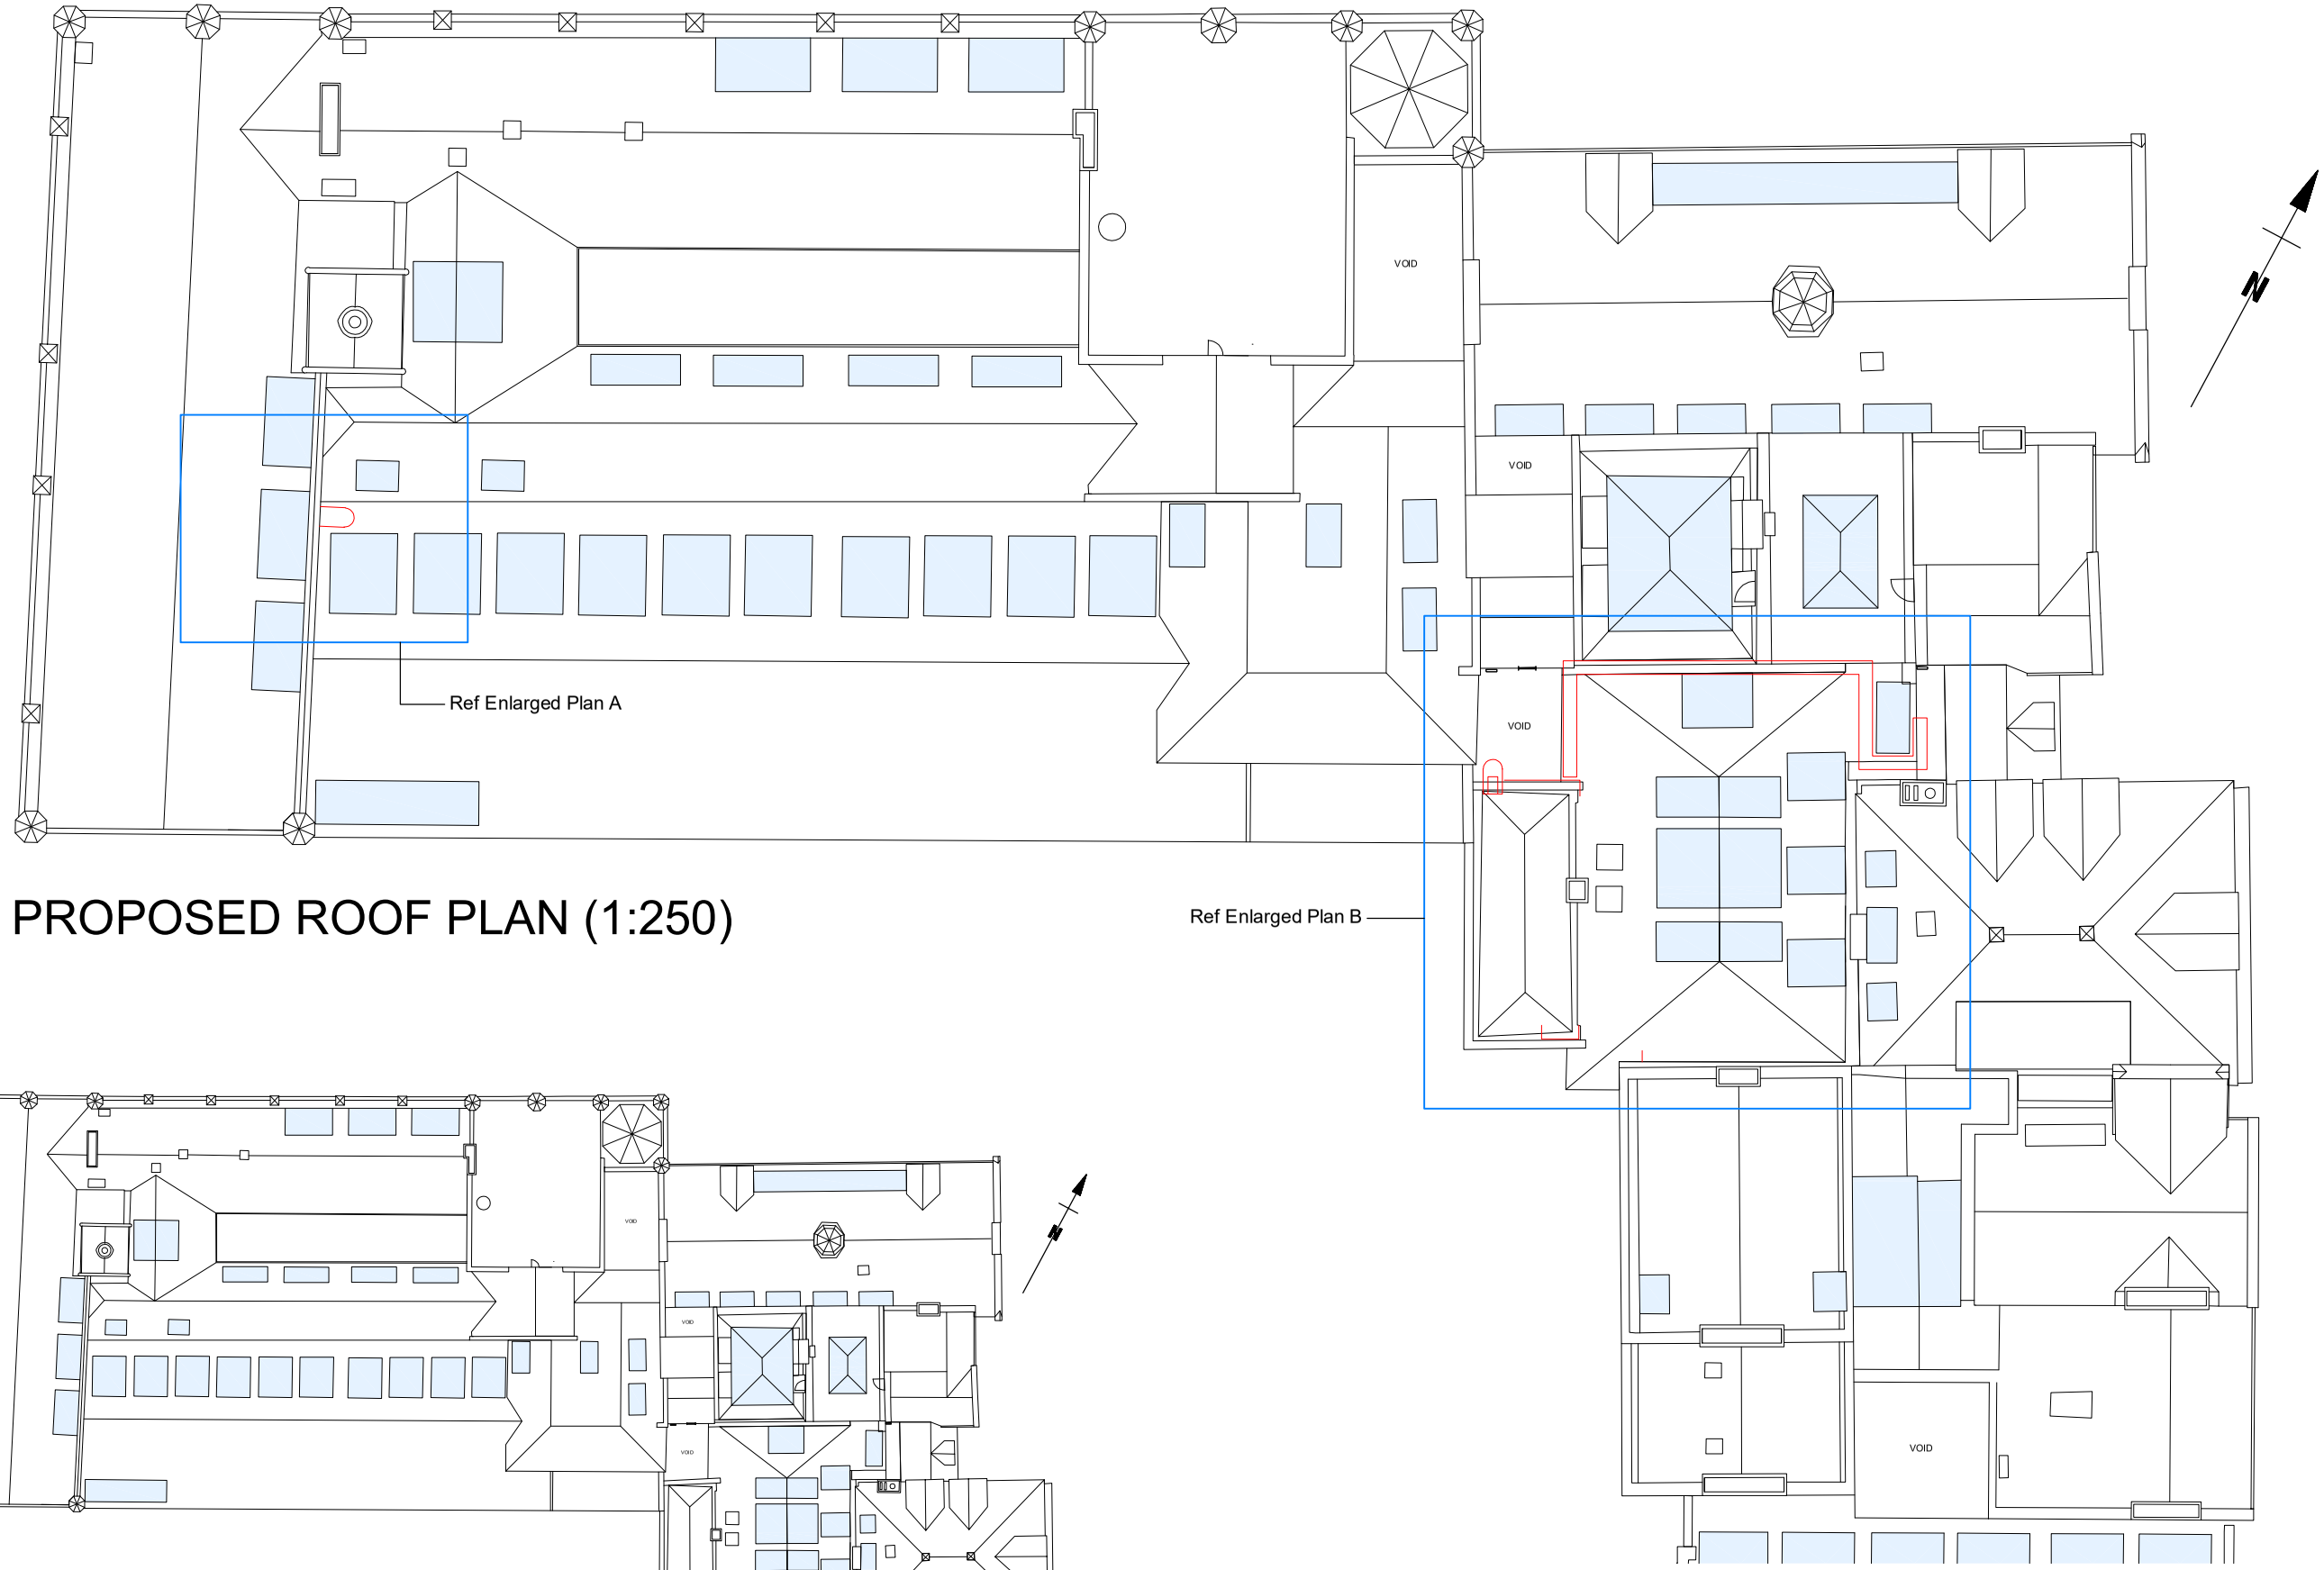


PROPOSED ROOF PLAN (1:250)

EXISTING ROOF PLAN (1:500)

NOTES

1. DO NOT SCALE FROM THIS DRAWING.
2. ALL MEASUREMENTS ARE IN MILLIMETRES UNLESS STATED OTHERWISE.
3. THIS DRAWING IS TO BE READ IN CONJUNCTION WITH THE SPECIFICATION AND ALL RELEVANT ARCHITECTURAL, ELECTRICAL, MECHANICAL AND STRUCTURAL DRAWINGS.

IN ADDITION TO THE HAZARDS/RISKS NORMALLY ASSOCIATED WITH THE TYPES OF WORK DETAILED ON THIS DRAWING, NOTE THE FOLLOWING SIGNIFICANT RESIDUAL RISKS :-

Item	Hazard	Risk
-		

Rev	Description	By	Date	Chk'd	Auth

sdaconsulting
construction consultants

SDA CONSULTING LLP
Edward House
Deva City Office Park
Trinity Way
Salford
M3 7BE
Tel: 0161 819 5252
w: www.sdaconsulting.co.uk

Drawing Status
PLANNING

Project
COUPLAND 3 BUILDING - ROOF ACCESS EDGE PROTECTION

Building Name
COUPLAND 3 BUILDING

Sub Site Name

Site Name
UNIVERSITY OF MANCHESTER, MANCHESTER

Drawing Title
ROOF PLANS

PM	Drawn	Checked	Authorised
SDA	MB	MB	
Scale	Date	Date	Date
SHOWN @A3	MAR 25		

Drawing No.
2637_SDA_P.02

Revision
-