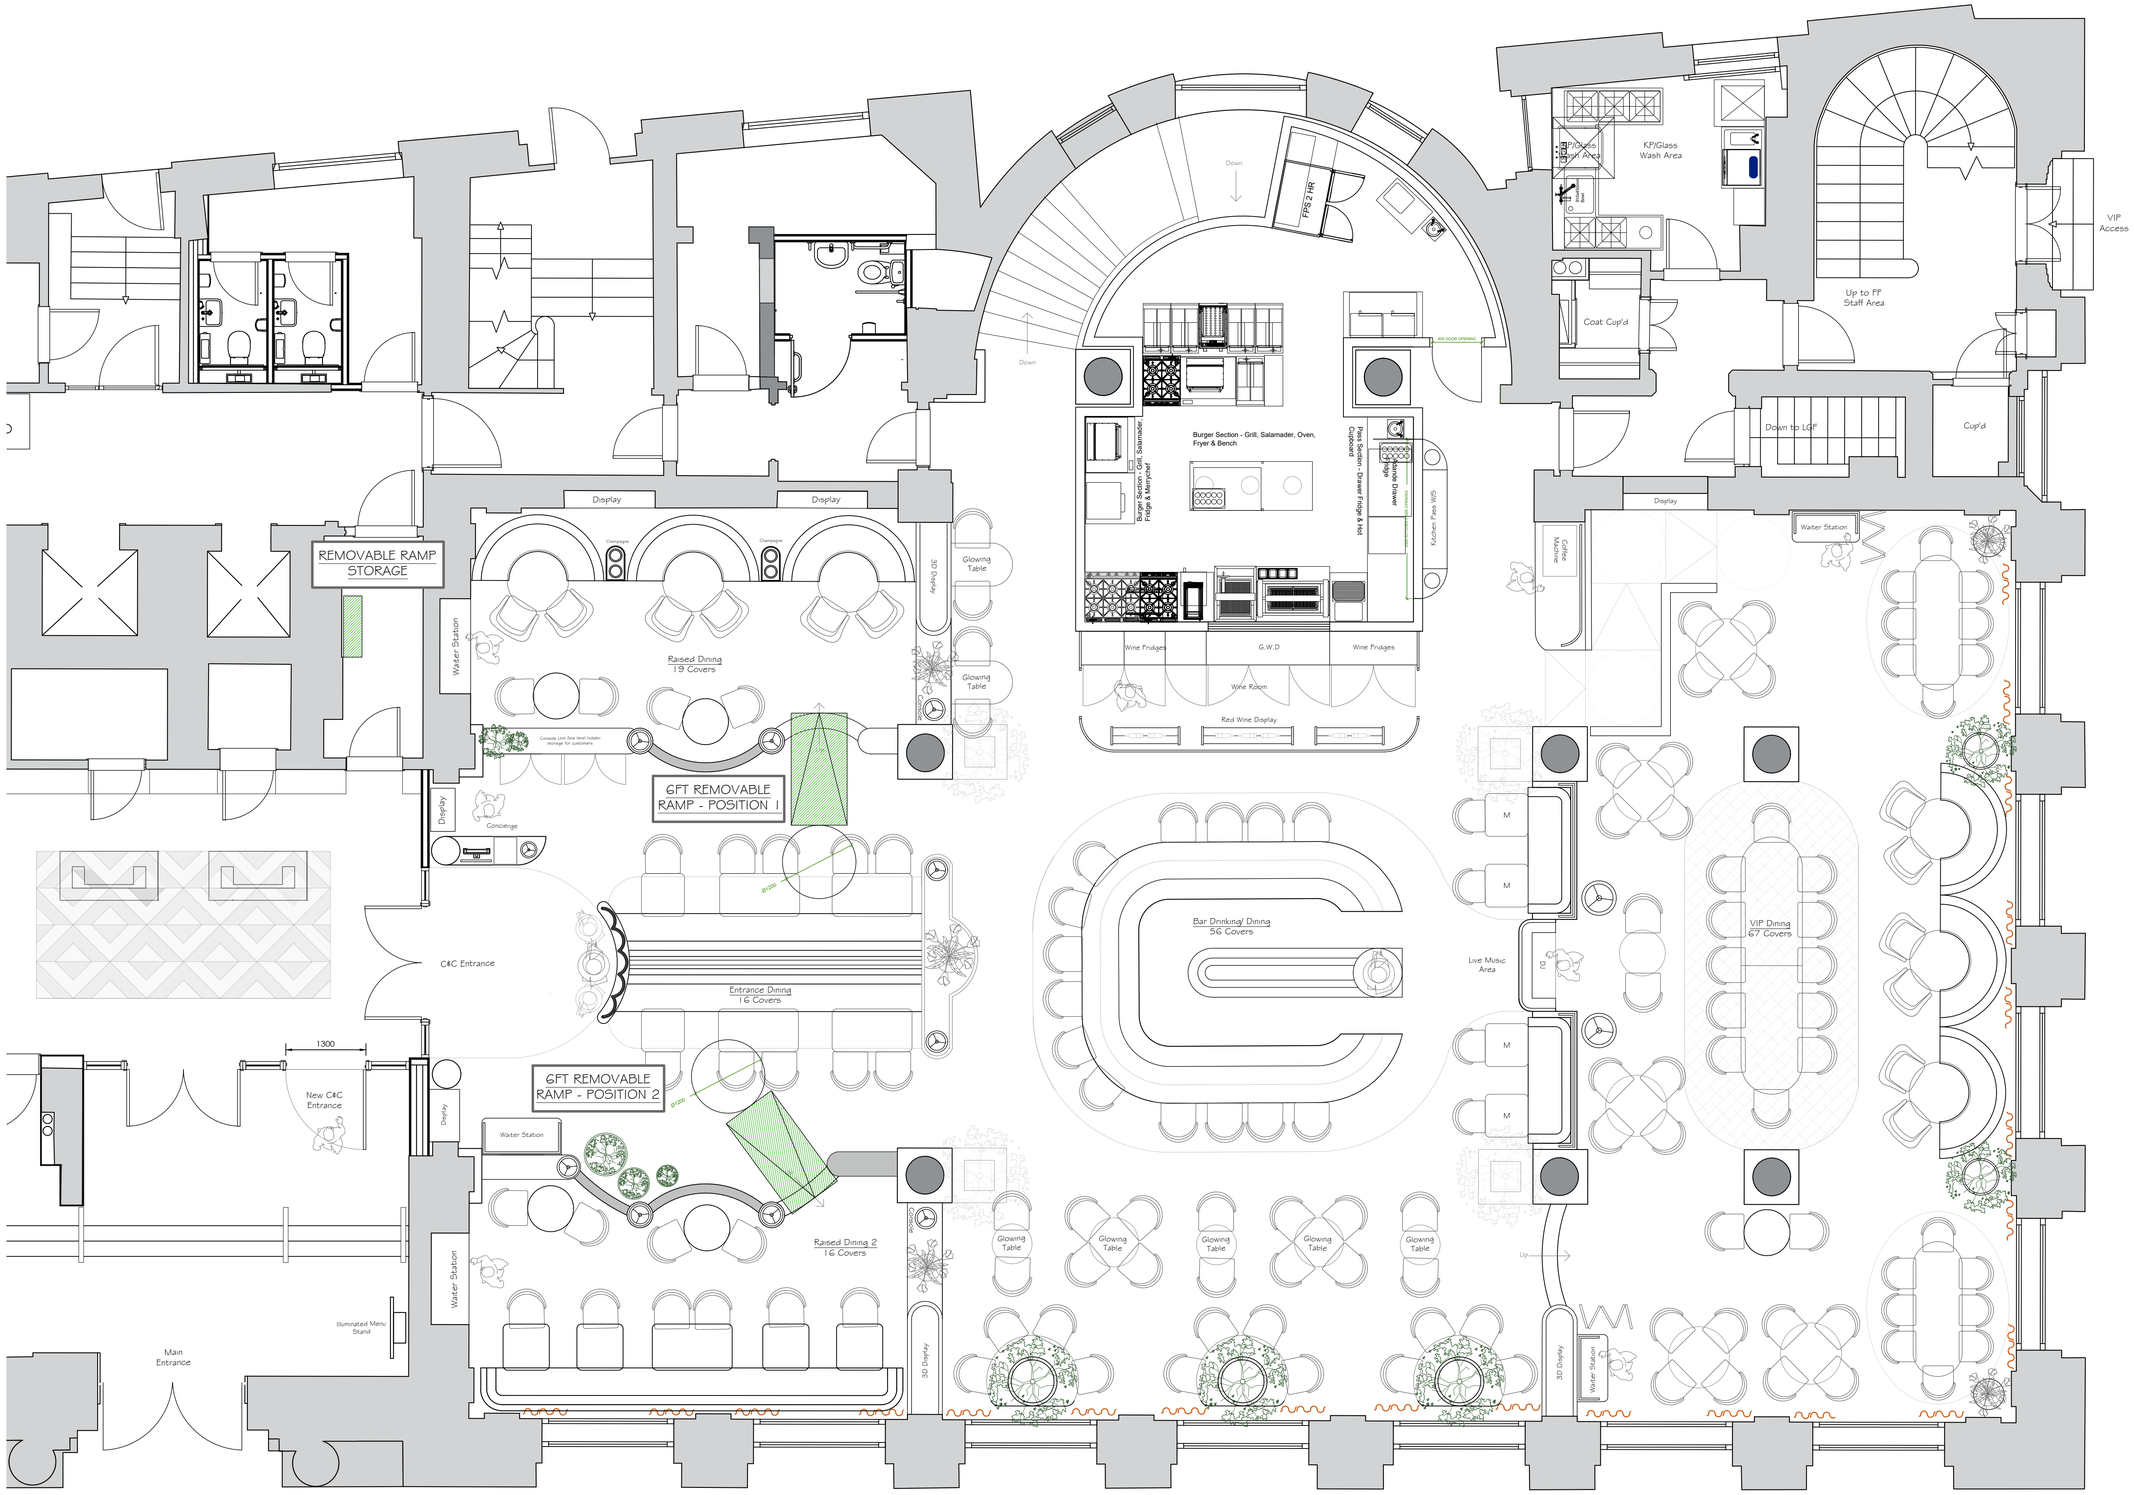


PROPOSED GROUND FLOOR PLAN

STUDIO TWO

JOB TITLE

Cut & Craft
Manchester

DRAWING TITLE

Ground Floor Removable Ramp Drawing

SCALE
1: 50 @ A1

DRAWING No
AC23

DATE
MARCH 2025

DO NOT SCALE. ALL DIMENSIONS TO BE CHECKED ON SITE BY CONTRACTOR. ALL MEASUREMENTS ARE IN MM UNLESS OTHERWISE SPECIFIED. WRITTEN DIMENSIONS TO BE USED IN PREFERENCE TO SCALED DIMENSIONS & ALL DISCREPANCIES TO BE REPORTED TO STUDIO TWO. THE DESIGN SHOWN ON THIS DRAWING IS THE PROPERTY OF STUDIO TWO AND IS NOT TO BE USED OR ITS CONTENTS COPIED, COMMUNICATED OR DISCLOSED, IN WHOLE OR IN PART.