
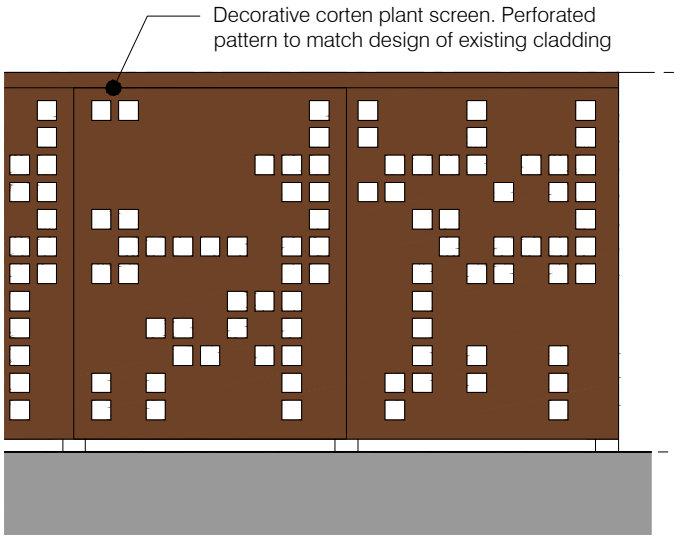


PLANT SCREEN PART ELEVATION

Scale 1:50


Outline Construction Methodology:

1. Scaffolding, crainage and protective/safety equipment installed in line with contractors recommendations.
2. Roof plant disconnected and level 8 accommodation and roof plant demolished.
3. Level 8 roof parapet upstands removed to level 8 slab level and temporary weatherproofing installed to protect lower floors.
4. Proposed levels 8-11 and roof plant constructed.
5. Scaffolding, crainage and protective/safety equipment removed in line with contractors recommendations.

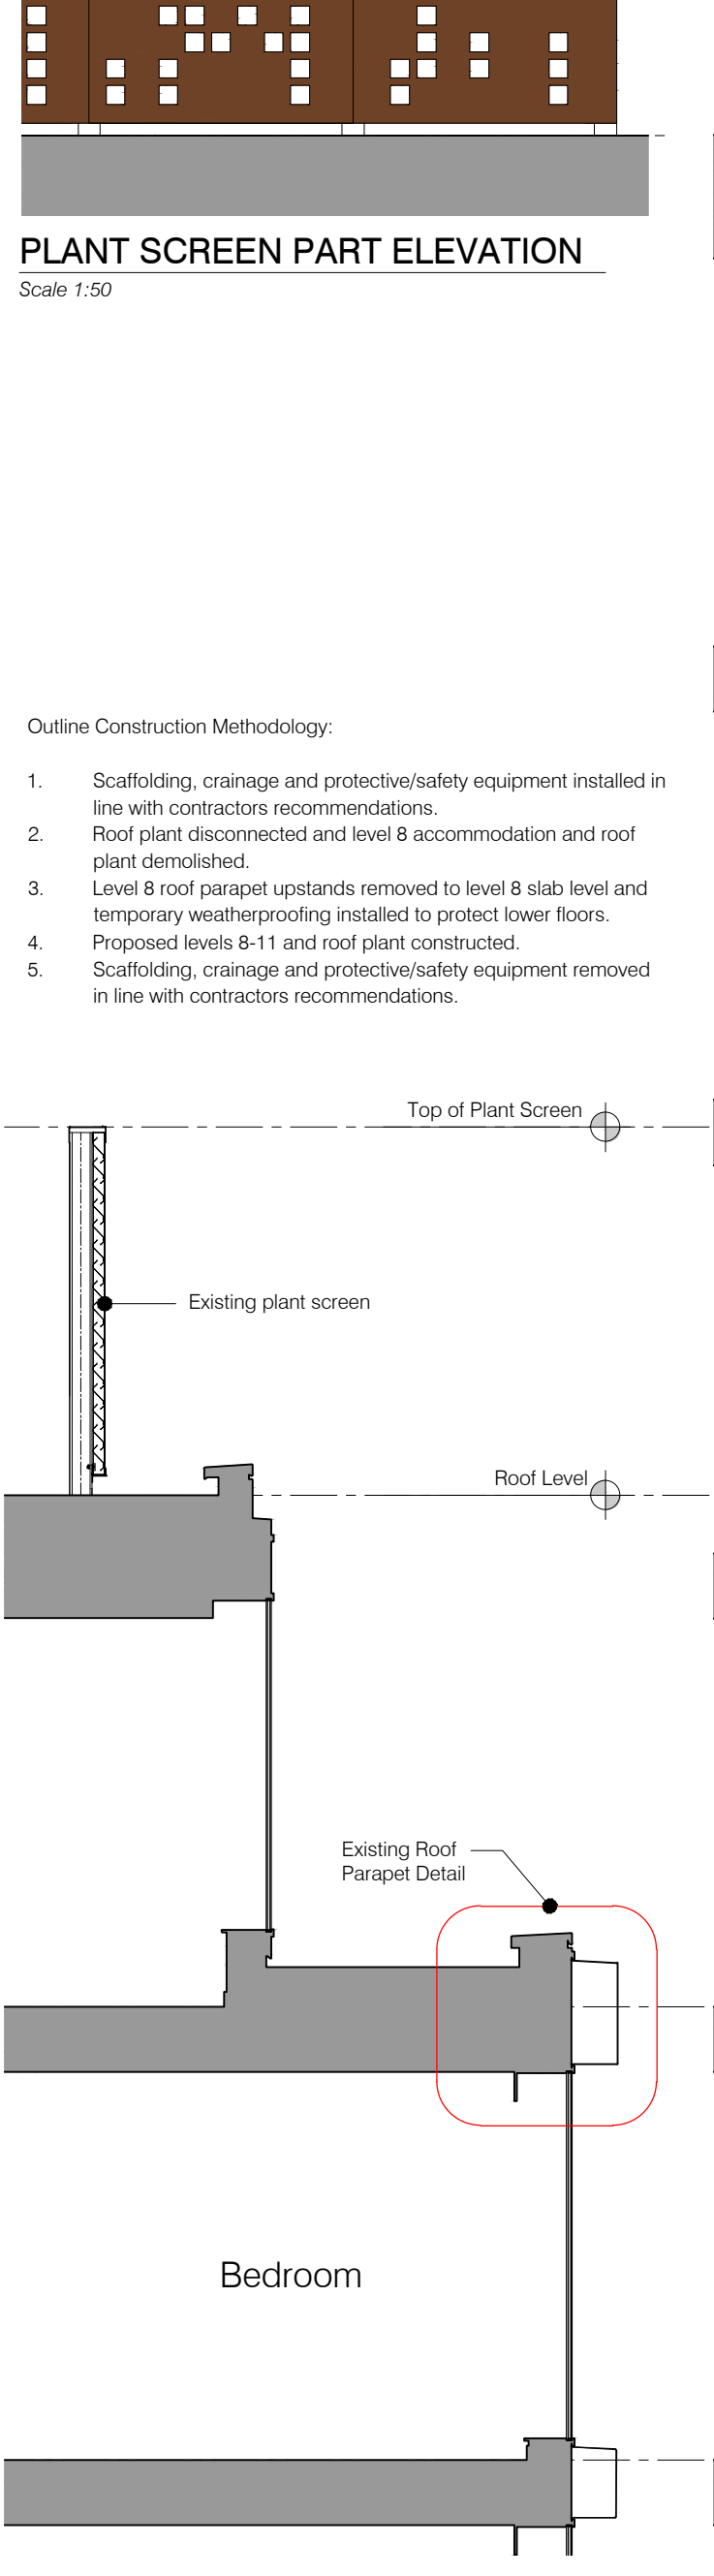

EXISTING SECTION

Scale 1:50

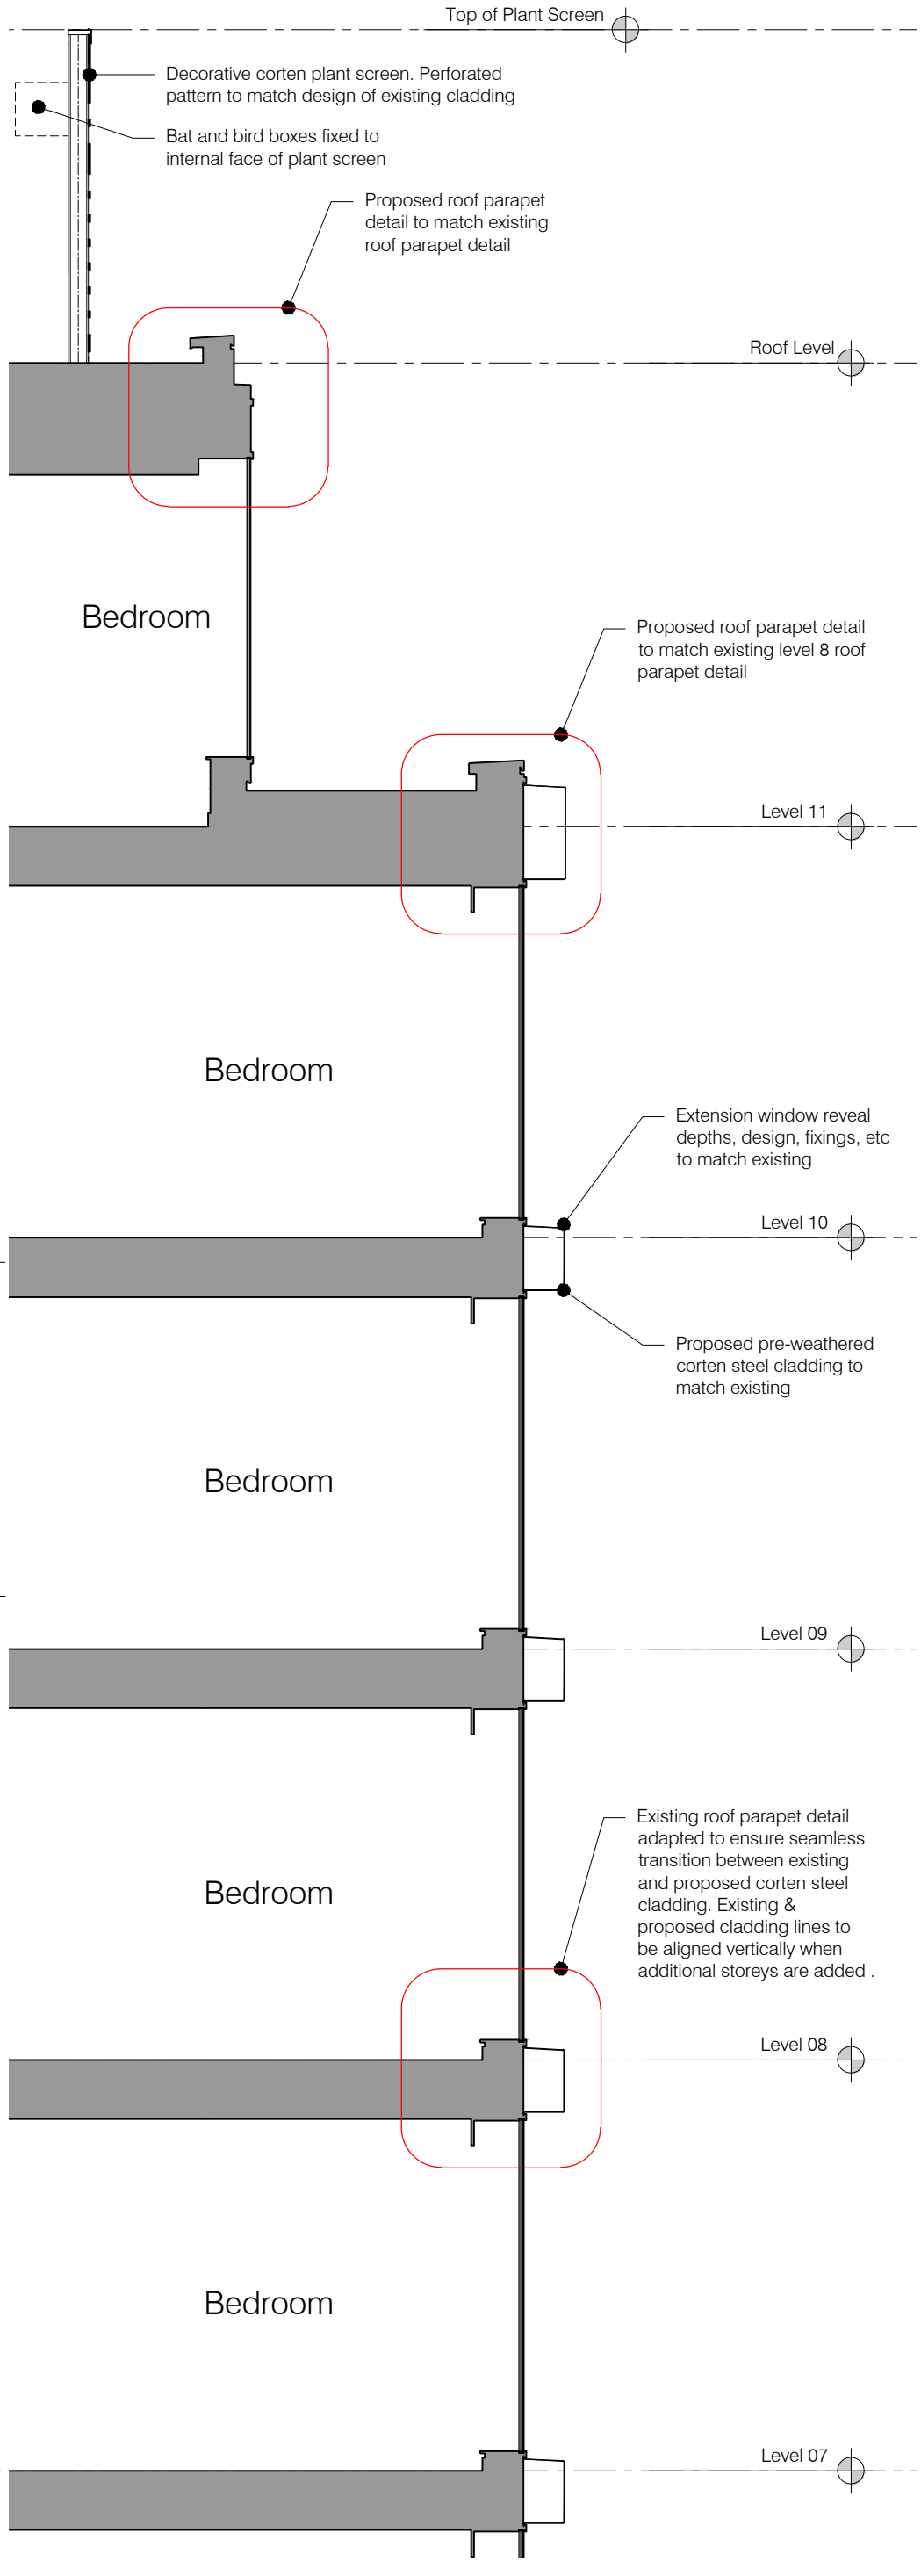

PROPOSED SECTION

Scale 1:50

Ica Architects Ltd.
registered in Scotland company no 267727

Do not scale from this drawing. If in doubt, ask. This drawing is the property of ica and must not be copied, reproduced or disclosed without written permission.

Revisions:	By:	Date:
A	GY	20.12.24

Detail updated in line with planners comments.

0m 0.5m 2m

ica.studio
+44(0)141 552 2194

Project Title:
Invicta House
Manchester
Moxy Hotel

Drawing Title:
Section Detail

Issue Stage:
Planning

Data Control:

Date:

Scale @ A3:	Drawn:	Checked By:
1:50	GY	

Project:	Dwg Number:	Revision:
1634	PL(00)100	A