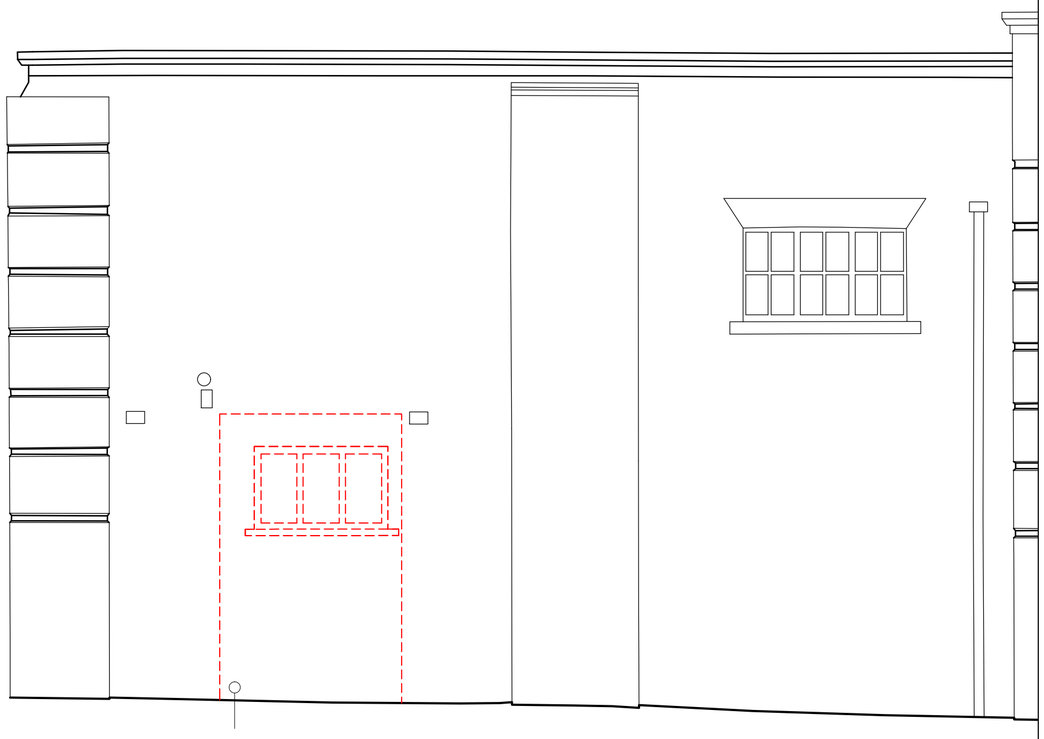
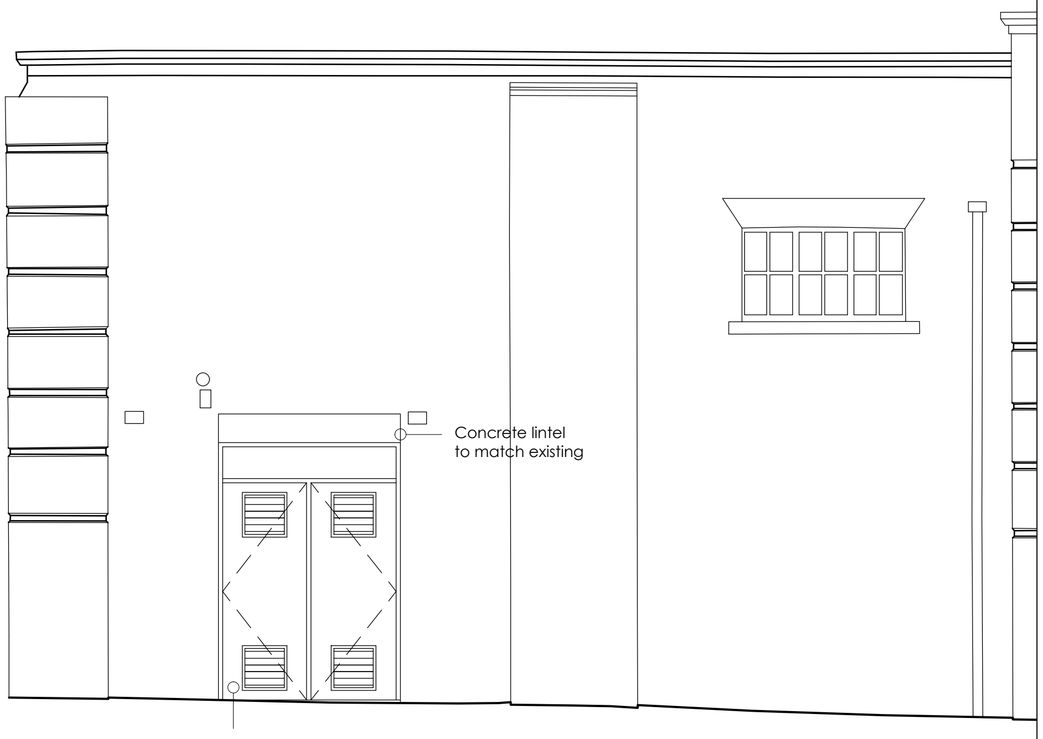
The Harris Group Ltd does not accept liability for any deviation to our drawings or specification. This Drawing is copyright and may not be reproduced in whole or part without written authority. Do not scale off this drawing.


| Rev | Date | Description | Drawn | Chk'd |
|---|---|---|---|---|
| P01 | 09.12.24 | First issue. | CC | PS |
| P02 | 10.12.24 | ENWL substation updated | CC | PS |
| P03 | 13.12.24 | Updated following Design Team meeting. | KO | PS |
| P04 | 20.01.25 | Elevations updated | CC | PS |
| P05 | 22.01.24 | Elevations updated | CC | PS |





## Callout 01 - Existing West Elevation B



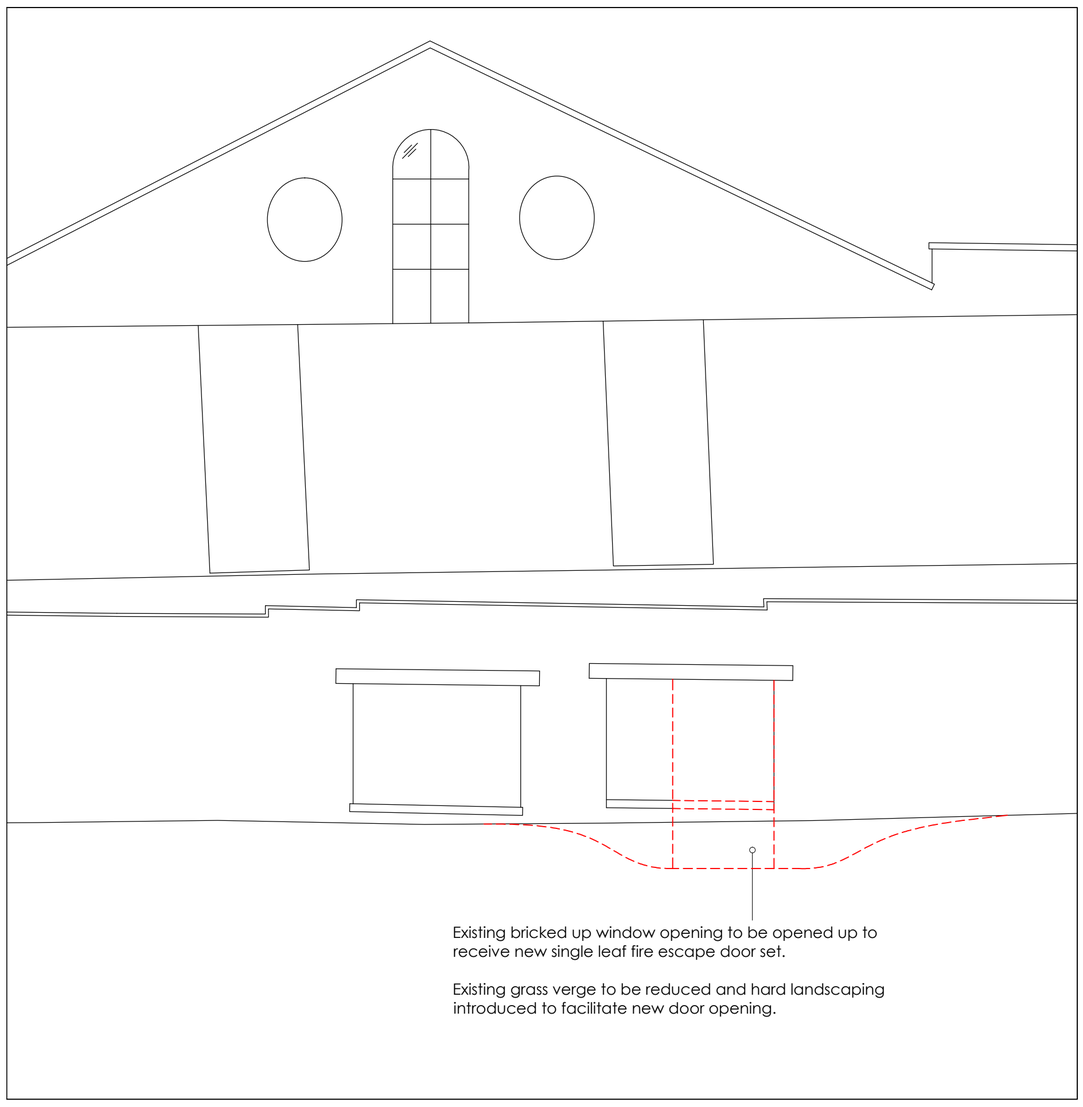

## Callout 01 - Proposed West Elevation B





## Callout 02 - Existing East Elevation H

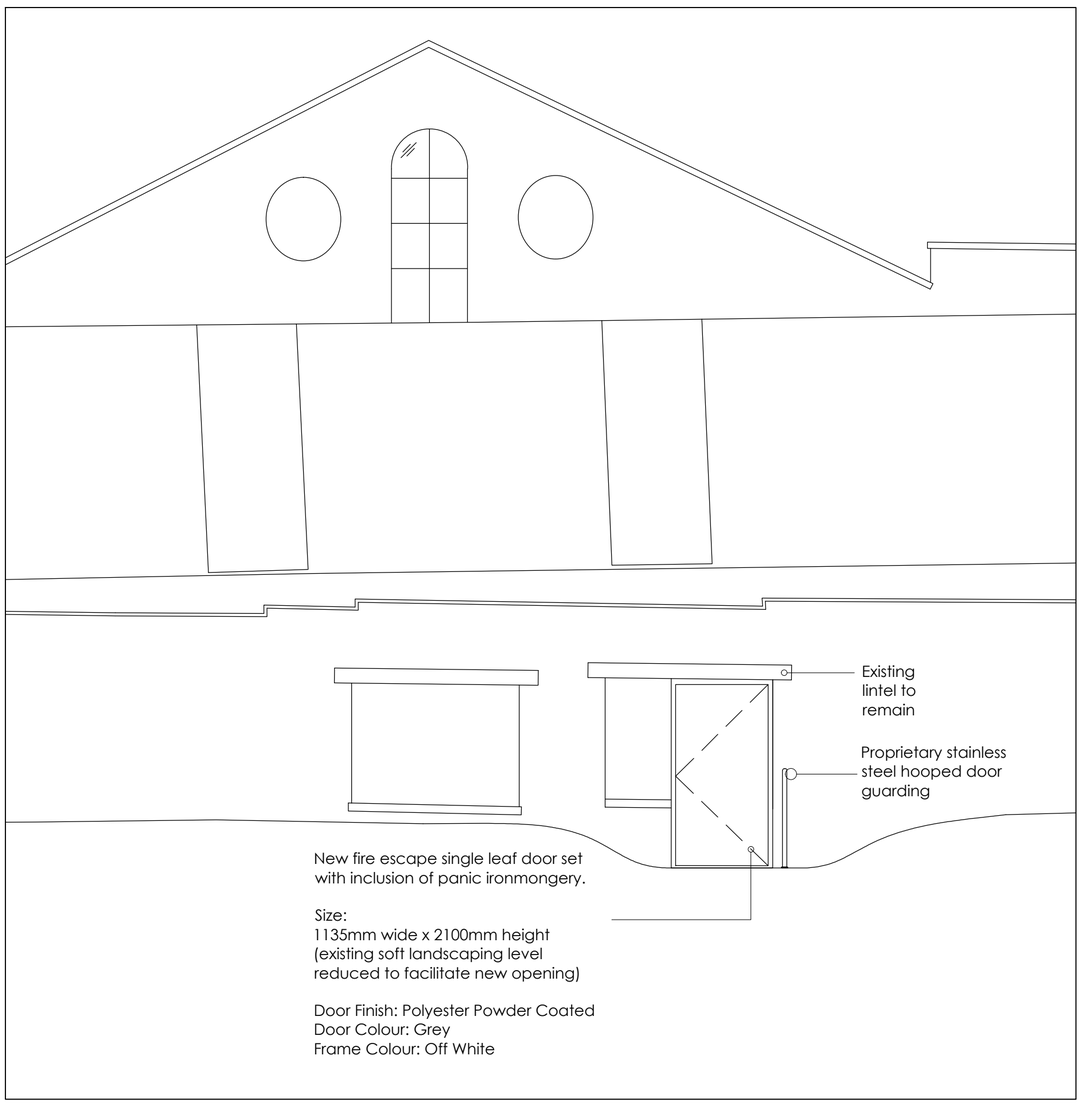


## Callout 02 - Proposed East Elevation H

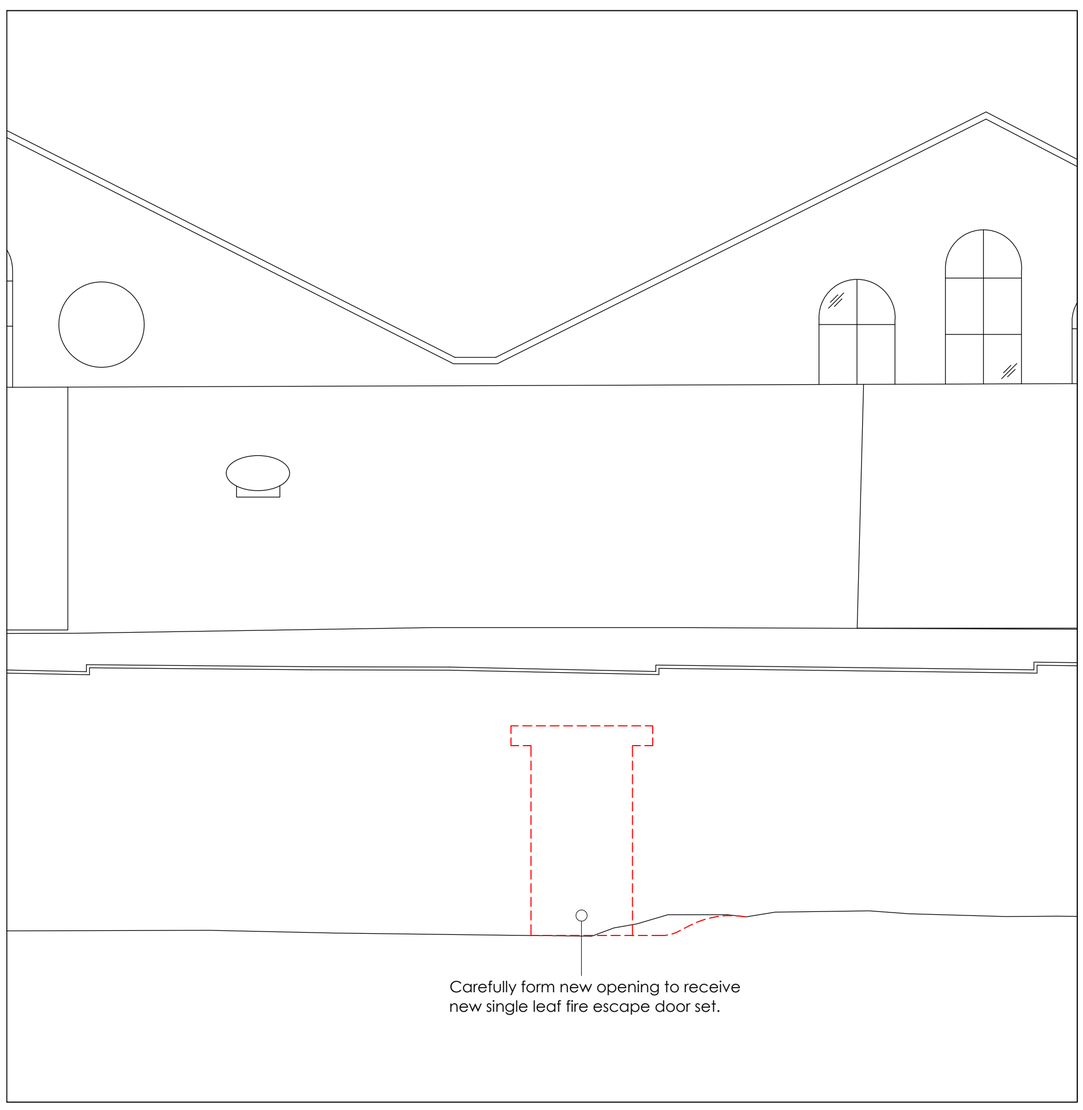


## Callout 03 - Existing East Elevation H

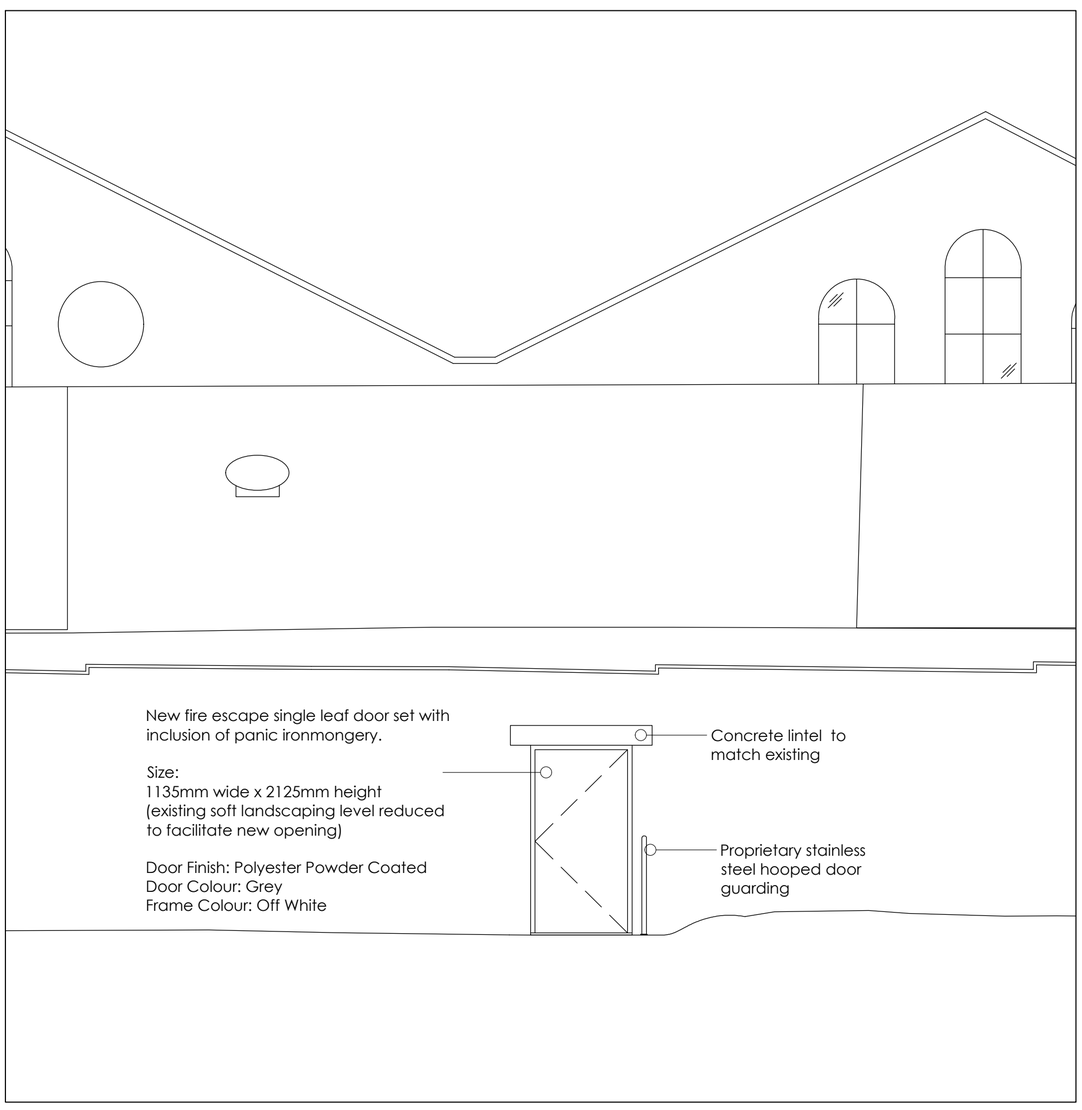


## Callout 03 - Proposed East Elevation H




**Key Plan**
(Not to scale)

0 500 1000 1500 2000 2500mm
SCALE 1:50

THE HARRIS PARTNERSHIP

**Architecture**
**Masterplanning**
**Interior Design**

www.harrispartnership.com

Wakefield Manchester Milton Keynes Reading London Harrogate Edinburgh

Client

WILLMOTT DIXON

Transport for Greater Manchester

Project Title

Bus Depot Electrification

Queens Road Bus Depot

Drawing Title

Detailed Elevations

| Drawn | Checked | Scale @A1 | BIM Status | Date |
|---|---|---|---|---|
| CC | PS | 1:50 | NA | 01.25 |

| Drawing Status | Rev. | THP Project No |
|---|---|---|
| Stage 3 | P05 | 20514-3 |

Project No. Originator Volume Level Type Role Number

**BFDEFP-QU THP BUO ZZZ DR AR 0207**