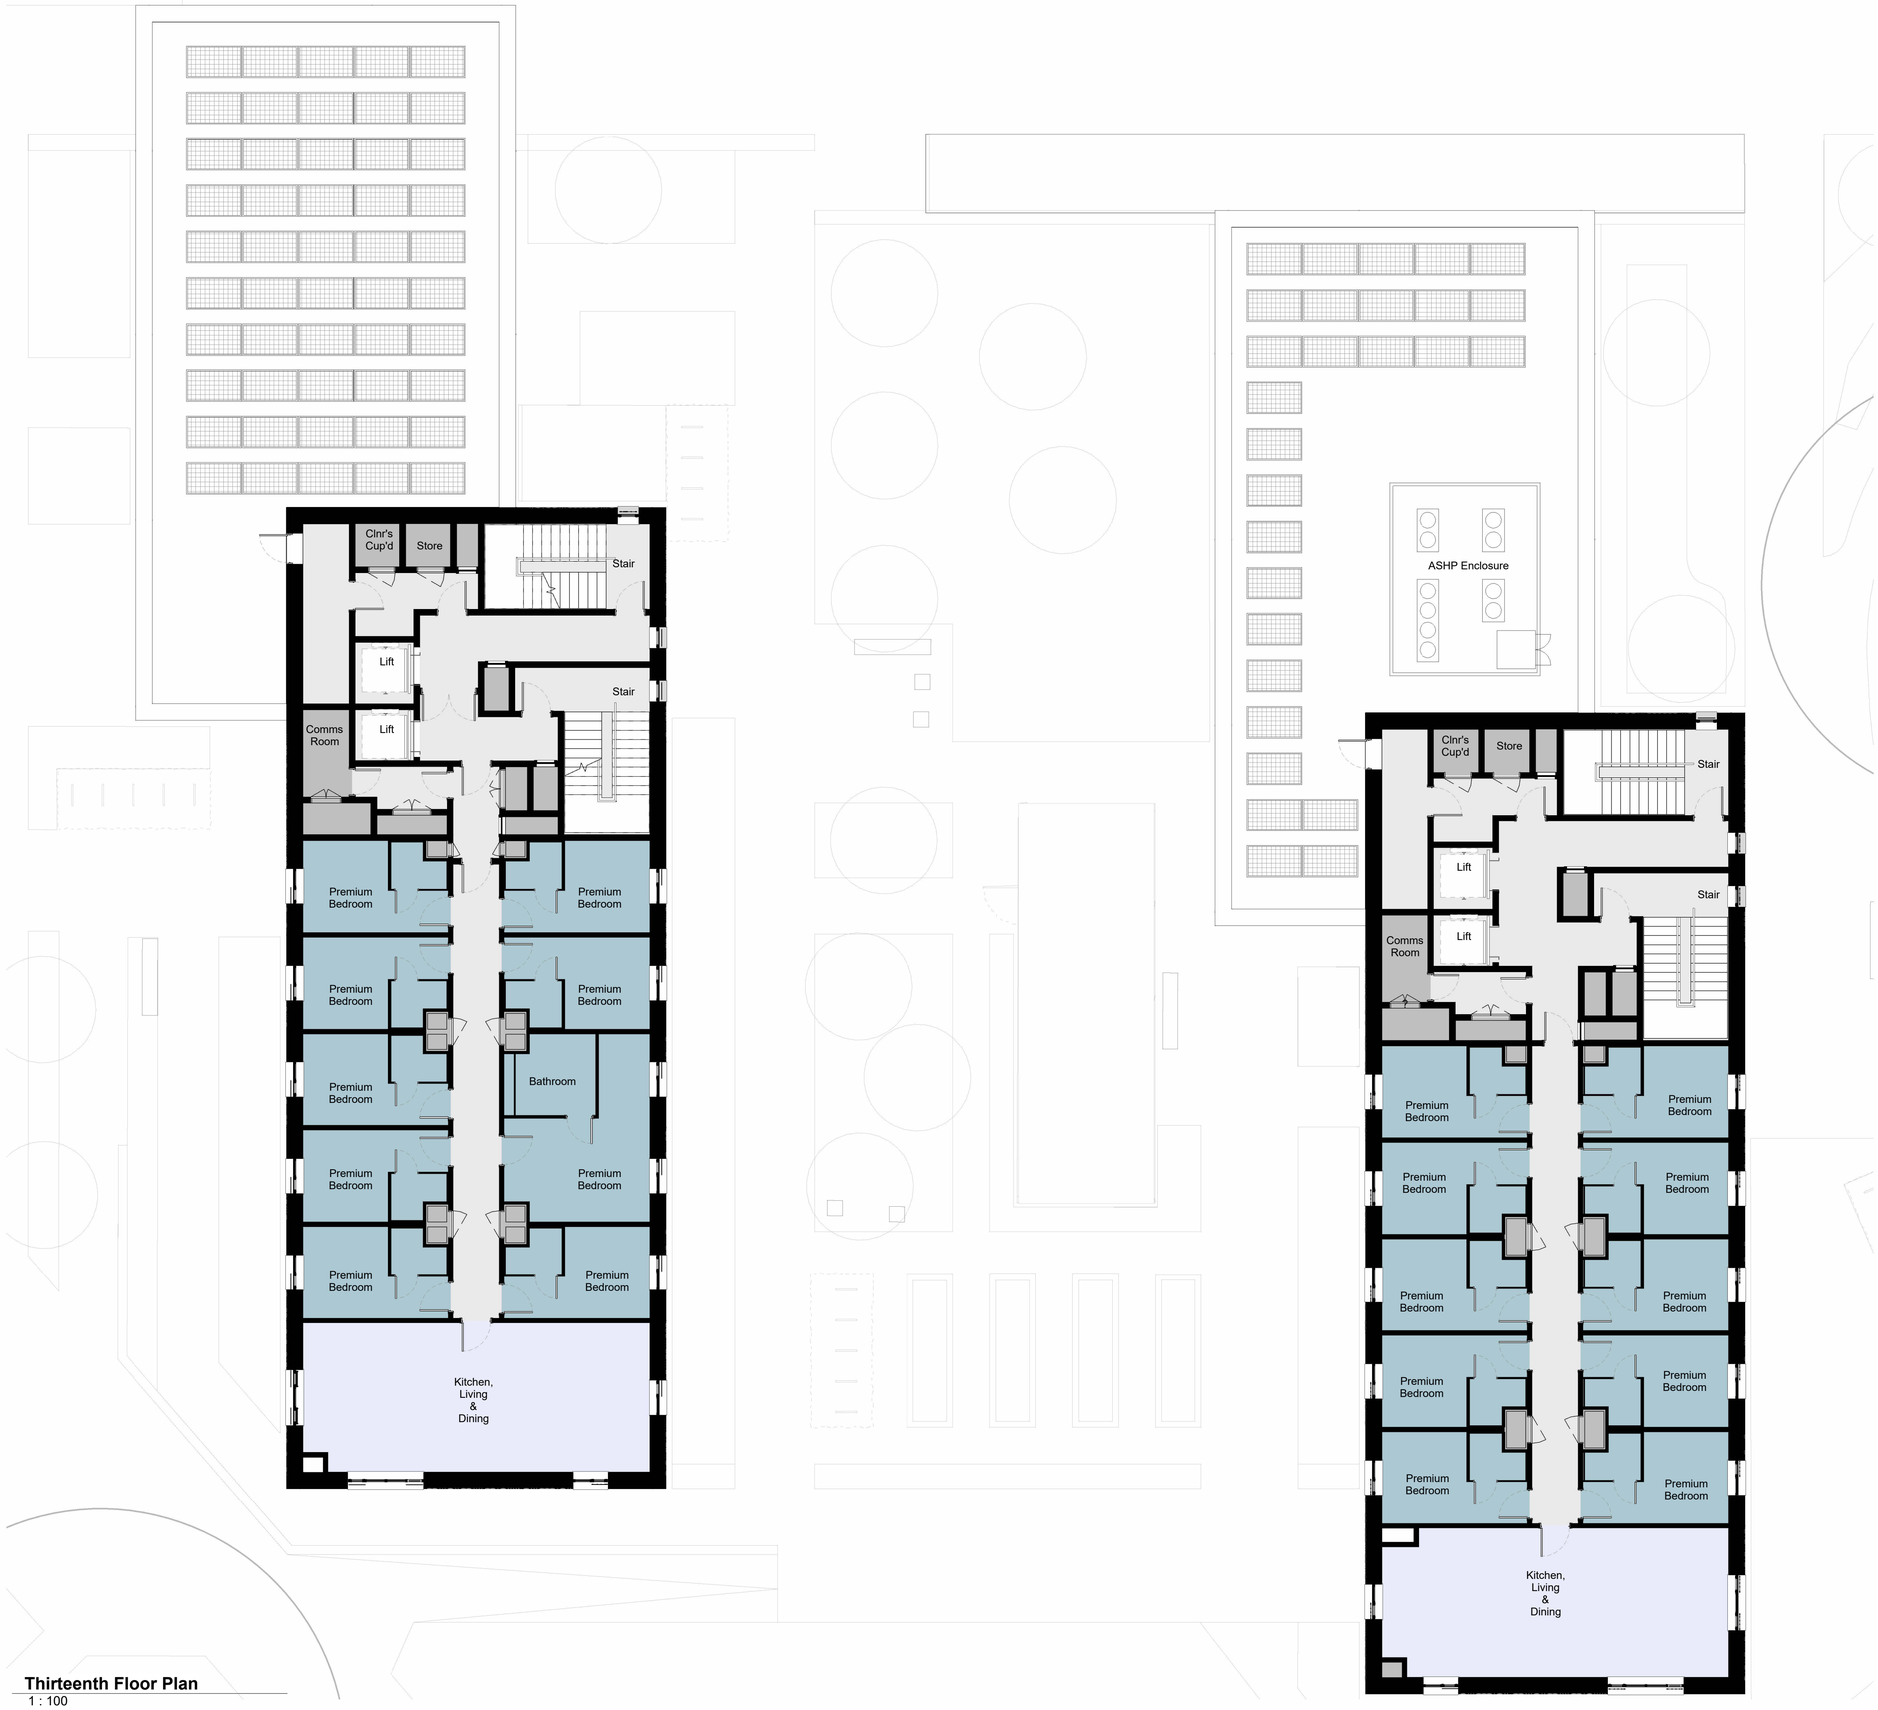



**Thirteenth Floor Plan**
1 : 100

A1


**© COPYRIGHT**
The copyright in this drawing is vested in Sheppard Robson and no license or assignment of any kind has been, or is, granted to any third party whether by provision of copies or originals or otherwise unless agreed in writing.

**DO NOT SCALE FROM THIS DRAWING**
The contractor shall check and verify all dimensions on site and report any discrepancies in writing to Sheppard Robson before proceeding work

**FOR ELECTRONIC DATA ISSUE**
Electronic Data / drawings are issued as "read only" and should not be interrogated for measurement. All dimensions and levels should read, only from those values stated in text on the drawing.

NOTES

KEYPLAN

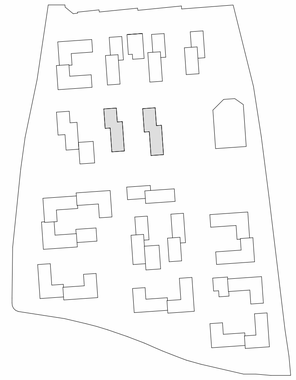

REVISIONS

| REV. | DATE | AMENDMENT |
|---|---|---|
| P01 | 13/12/24 | Draft Planning Issue |
| P02 | 20/02/25 | FINAL PLANNING ISSUE |

CLIENT

GRAHAM

SHEPPARD ROBSON

27th Floor City Tower Piccadilly Plaza Manchester M1 4BT
T: +44 (0)161 233 8900 E: enquiries@sheppardrobson.co.uk

PROJECT
**UoM Residences DBFO**

| SCALE@A1 | DATE | ORIGINATOR | CHECKED | AUTHORISED |
|---|---|---|---|---|
| 1 : 100 | 20/02/25 | SA | MM | NM |

DESCRIPTION
**Zone F - Block 09 and 11**
**General Arrangement**
**Thirteenth Floor Plan**

STAGE
**Stage 3**

| STATUS | PURPOSE FOR ISSUE | SR NO. |
|---|---|---|
| S2 | Planning | 7172 |

| DRAWING NO. | REV. |
|---|---|
| UMRF-SRA-ZF00-13-DR-A-02813 | P02 |