
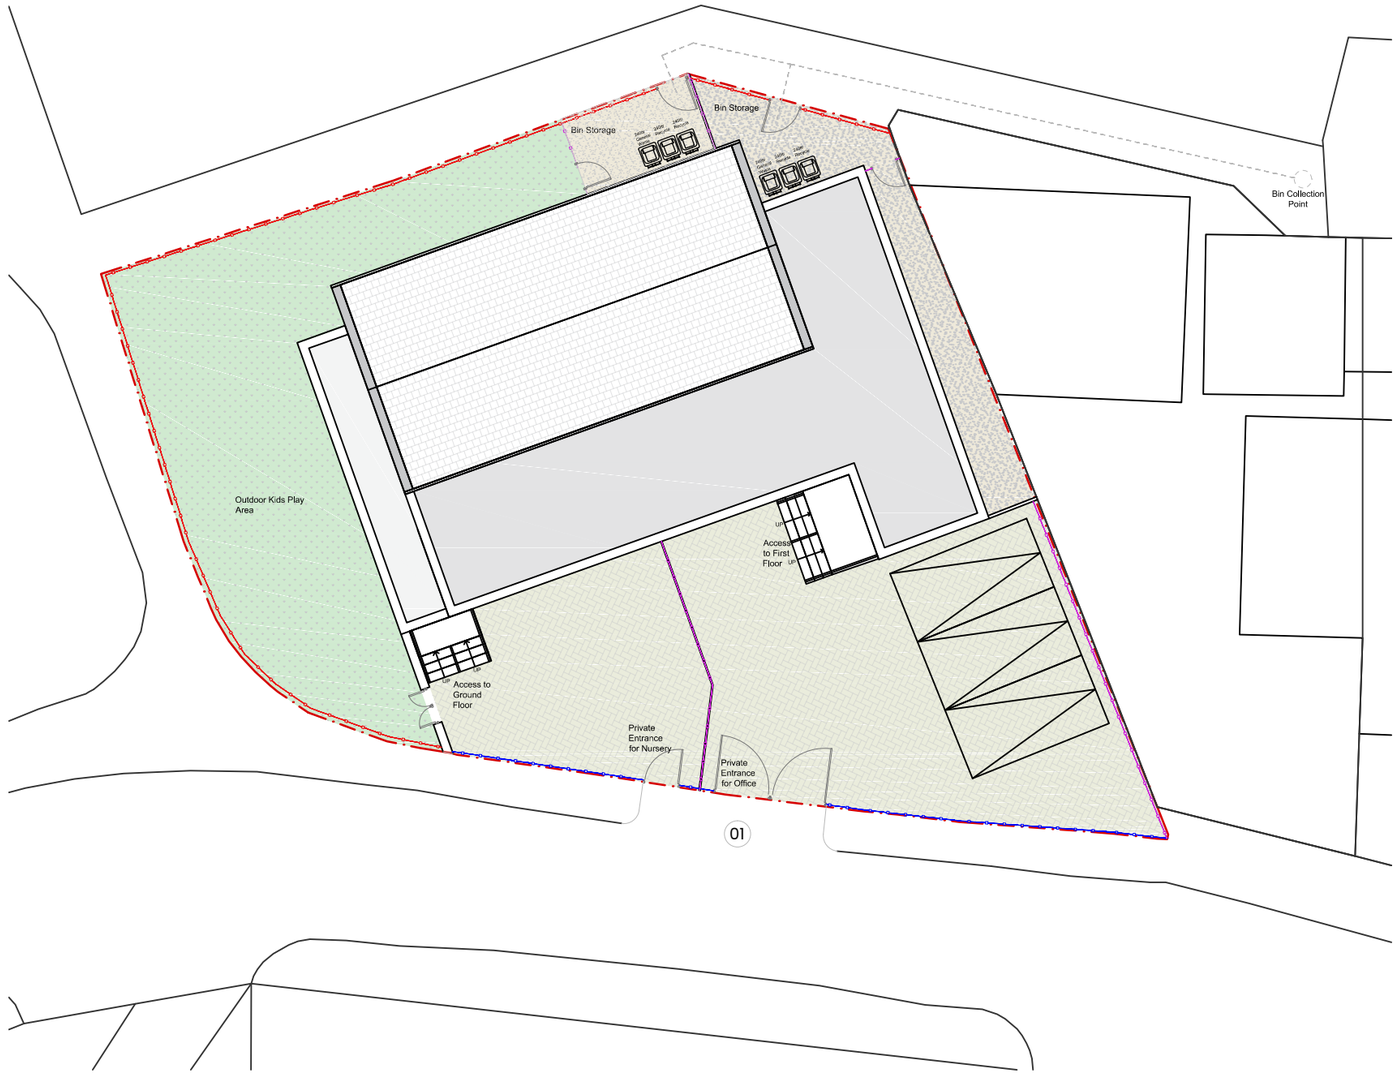


01 Proposed Site Plan
Scale 1:200 @ A3

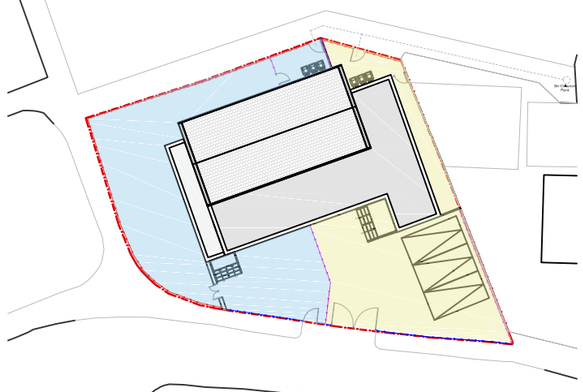

Use Class E - Office

Use Class E(f) - Nursery

02 Proposed Site Plan - Use Class
Scale 1:200 @ A3

N

Element Key

- Site Boundary
- Existing Fencing
- Proposed V mesh Fencing 2m high
- Proposed Timber Fencing 2m high
- 01 New proposed dropped kerb
- Pavers Block
- Artificial Turf
- Tarmac

0 4 8 12

SCALE BAR 1:200

0 25 50 75

SCALE BAR 1:1250

General Notes:

All site dimensions shall be verified by the Contractor on site prior to commencing any works.

Do not scale from this drawing.

Design intent drawing only. Construction to comply with latest building regulation requirements.

This drawing is the property of "Studio Tashkeel Architecture Ltd." and copyright is reserved by them. The drawing is not to be copied or disclosed by or to any unauthorised persons without the prior written consent of Studio Tashkeel Architecture Ltd.

Rev	Description	Date	Dr by	App by
A	Validation	31.12.2024	SM	MK
-	First Issue	02.12.2024	SM	MK

STUDIO **TASHKEEL** ARCHITECTURE LTD.
1-3 Ashton Lane, Sale M33 6WT
Manchester, United Kingdom

T +44(0)161 694 6375
E info@StudioTashkeel.com
www.studiotashkeel.com

client name
Mr Enamul Haque

project
2 Earl Walk, Longsight, M12 4HL

drawing
Location and Site Plans

project number		scale
24_048		varies @ A3
drawing number	**rev**	**issue status**
PL_002	-	Planning

This drawing is to be read in conjunction with all related drawings. All dimensions must be checked and verified on site before commencing any work or producing shop drawings.The originator should be notified immediately of any discrepancy. This drawing is copyright and remains the property of Studio Tashkeel Architecture Ltd.