
1349- Miles Platting, Manchester, Apollo Pub

Jigsaw North

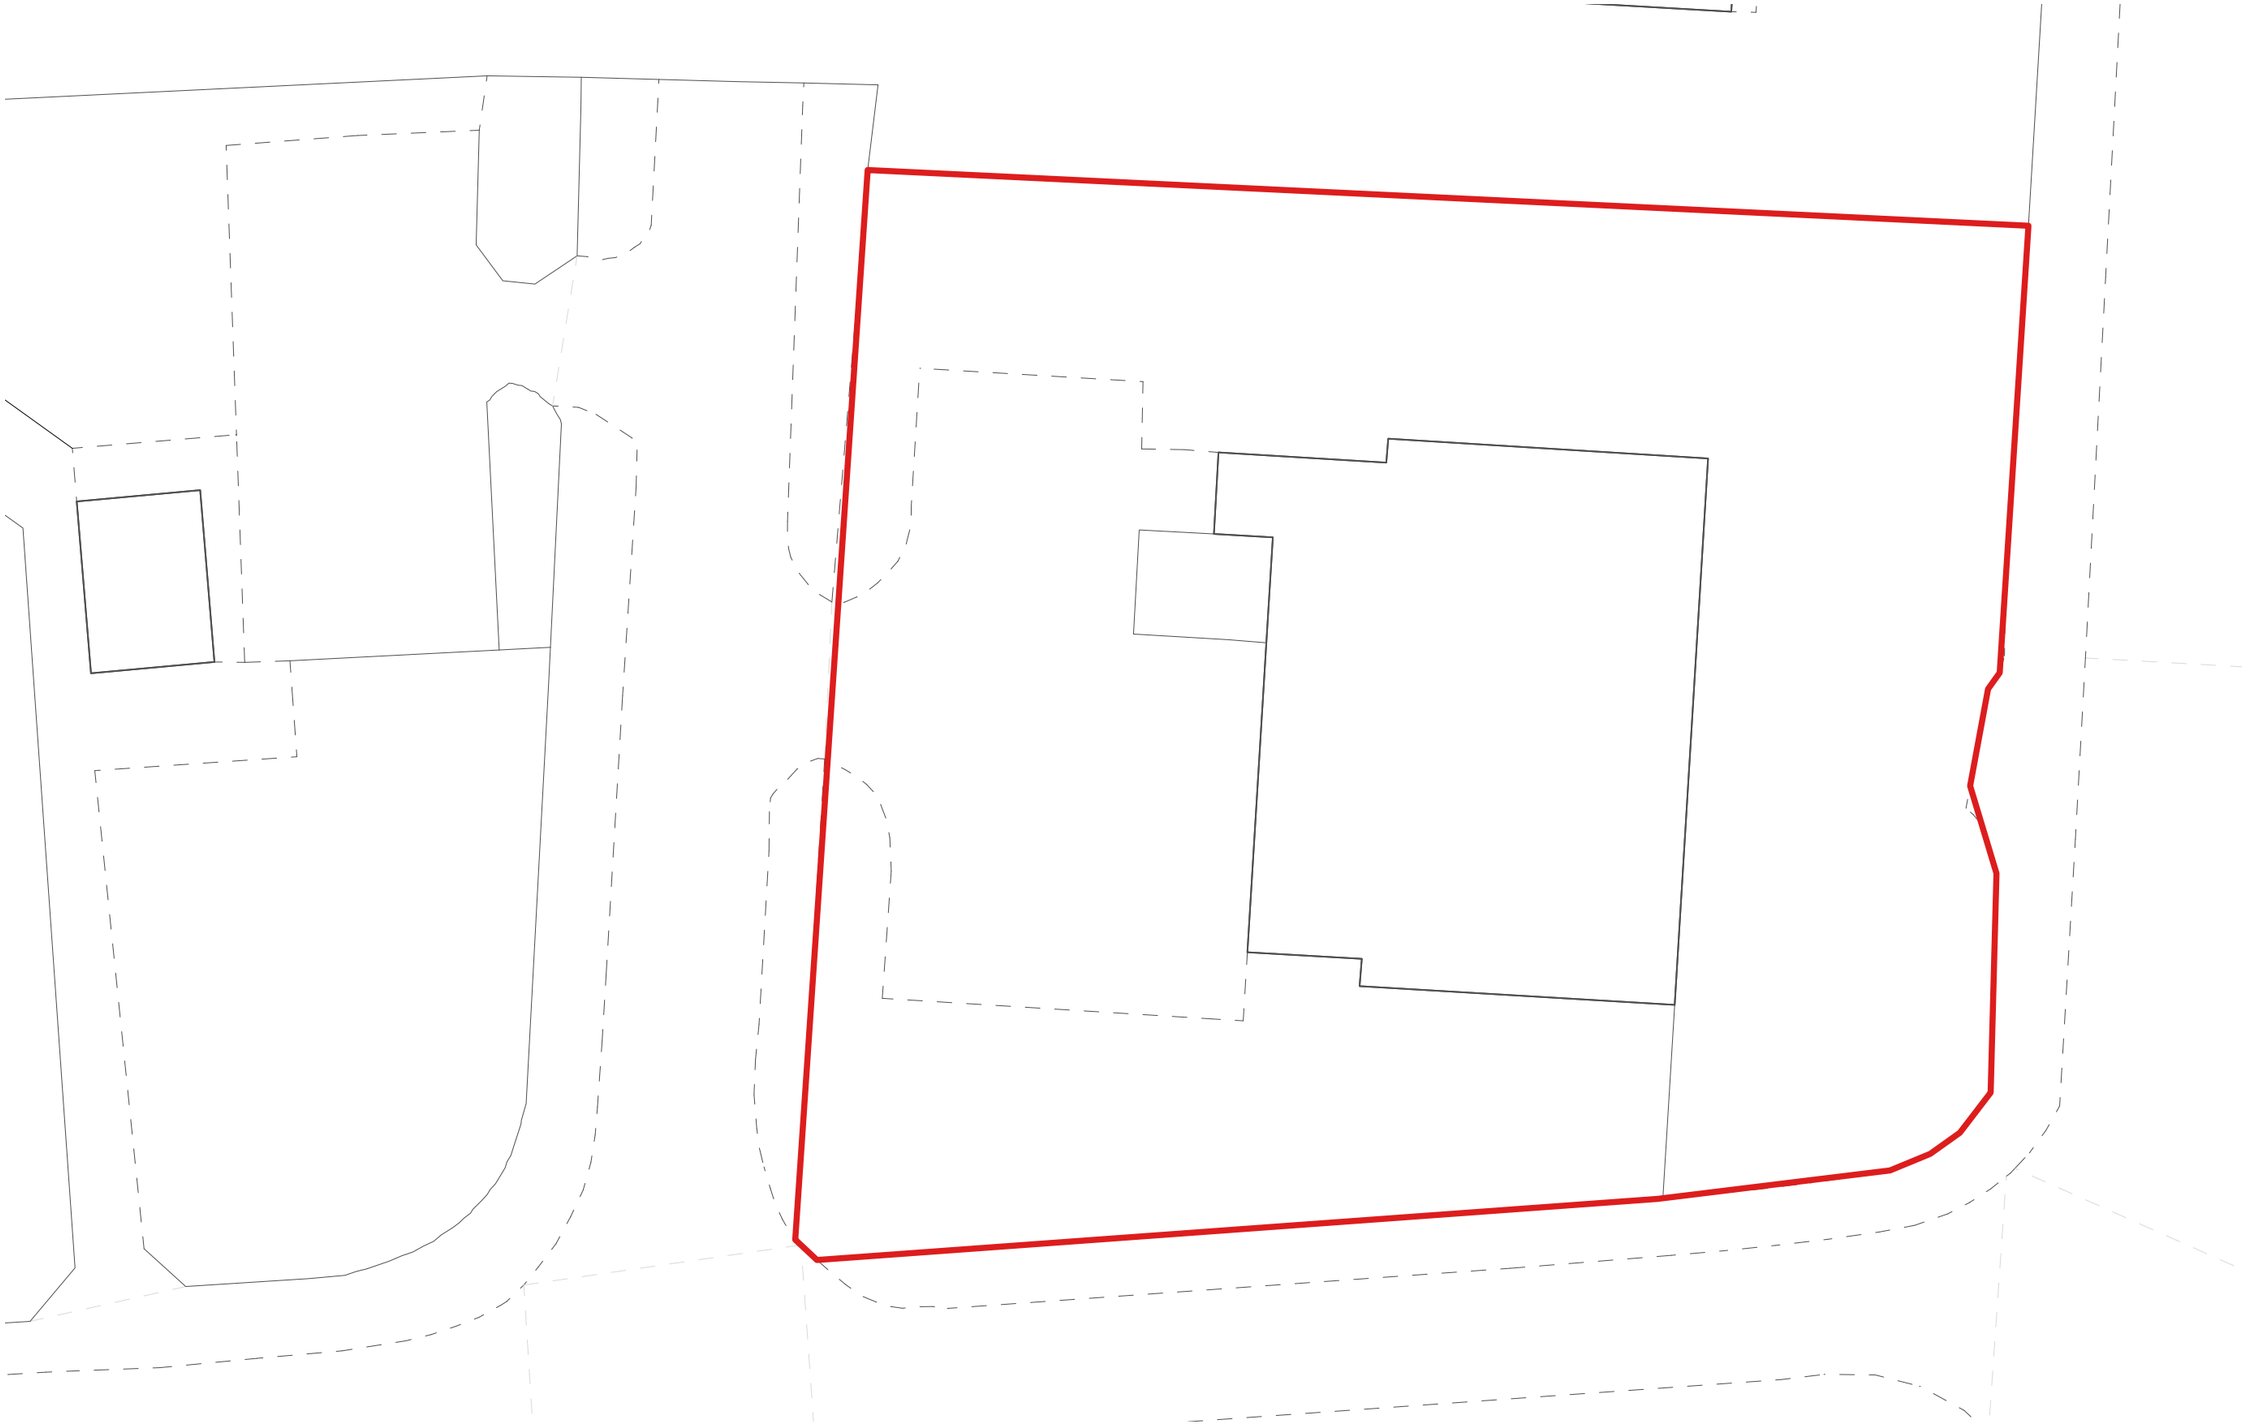

Drawing Title: Apollo Pub Site - Existing Site Plan

Date: 15.10.2024

Drawing no: 1349-902

Scale: 1:200 @ A3

Drawn: NS

revision:

revision notes:

DK-Architects

26 Old Haymarket
Liverpool
L1 6ER
0151 231 1209 T
mail@dk-architects.com E
www.dk-architects.com W