

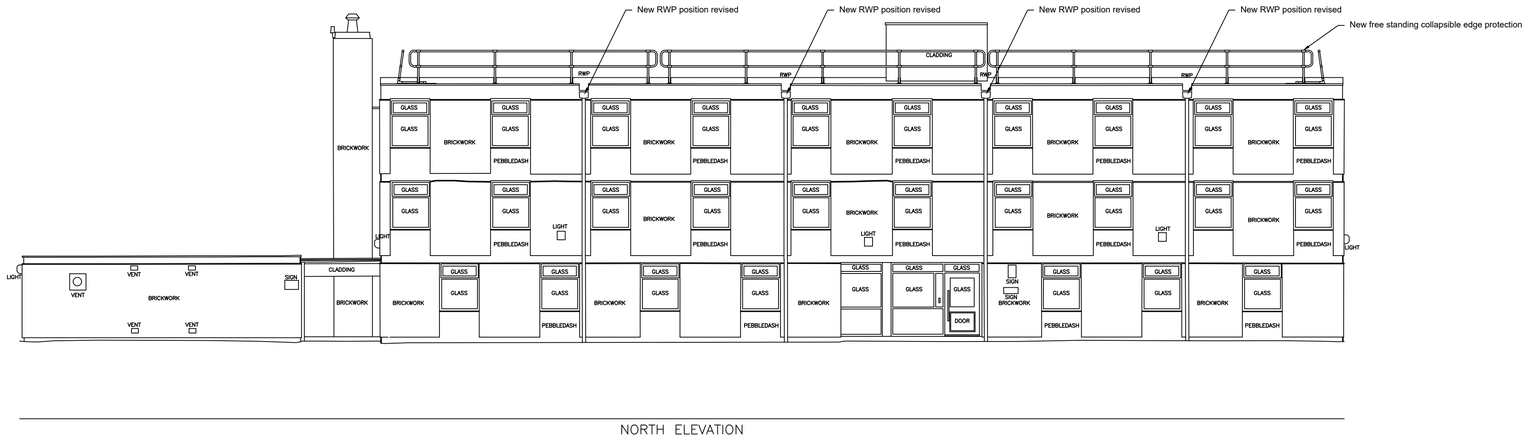



NORTH ELEVATION

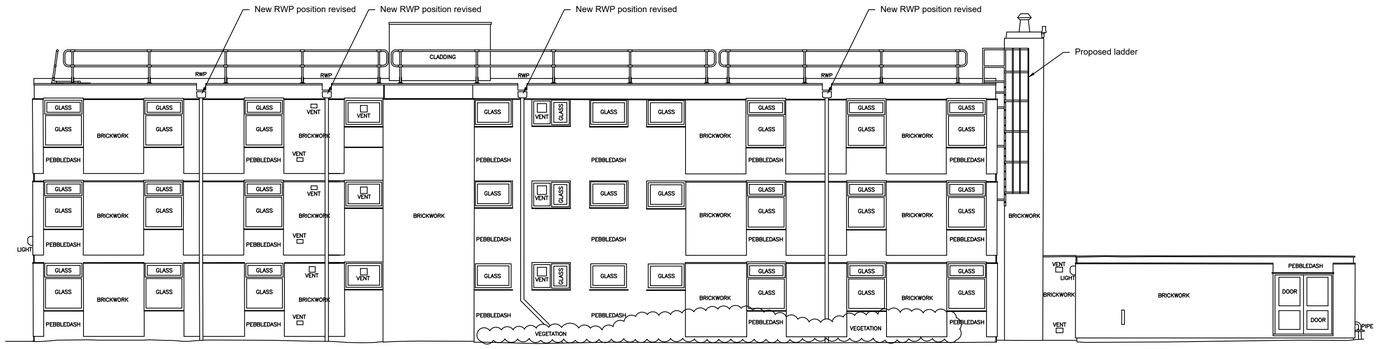

SOUTH ELEVATION

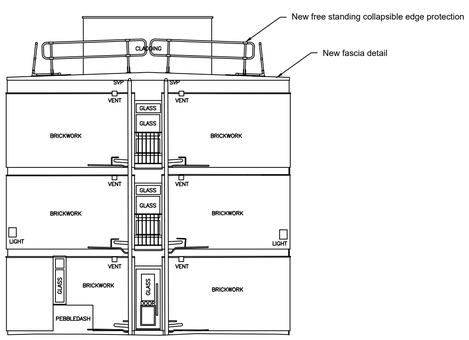

WEST ELEVATION

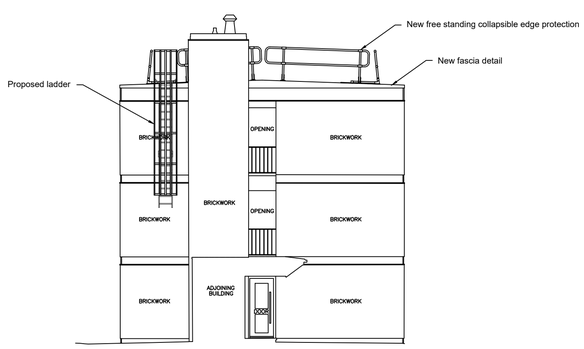

EAST ELEVATION

NOTES

1. DO NOT SCALE FROM THIS DRAWING.
2. ALL MEASUREMENTS ARE IN MILLIMETERS UNLESS STATED OTHERWISE.
3. THIS DRAWING IS TO BE READ IN CONJUNCTION WITH THE SPECIFICATION AND ALL RELEVANT ARCHITECTURAL, ELECTRICAL, MECHANICAL AND STRUCTURAL DRAWINGS.
4. © UNIVERSITY OF MANCHESTER. THIS DRAWING MUST NOT BE REPRODUCED WITHOUT PERMISSION.
5. DIRECTORATE OF ESTATES AND FACILITIES TO BE NOTIFIED OF ANY DISCREPANCIES.

Rev	Description	Date	By	Chk'd	Auth
A	Access ladder location changed to East elevation. Edge protection shown and rain water pipe postions revised.	24/02/25	CT		JW

MANCHESTER 1824
The University of Manchester
Directorate of Estates and Facilities
Beyer Building
The University of Manchester
Oxford Road
Manchester
M13 9PL

Drawing Status: PLANNING

Project: PN 8949 FIDDES ROOF RENEWAL

Building Name: FIDDES | Building No.: 026AN

Site Name: VICTORIA PARK

Sub Site Name: -

Drawing Title: ELEVATIONS PROPOSED WITH EDGE PROTECTION UP

PM	Drawn	Checked	Authorised
JW	JW	---	---

Scale @A1	Date	Date	Date
1:100	22-10-24	--/--/--	--/--/--

Drawing No.: 8949 - A107 | Revision: A

Original Drawing Paper Size 841mm x 594mm

Plot Stamp: C:\Users\mtesct4\OneDrive - The University of Manchester\Live Projects\8949 Dalton Ellis Fiddes - Roof replacement\05 Drawings & Specifications\2 Existing\Fiddes elevations proposed.dwg Plot Date and Time Stamp: 25/02/2025 12:59:20