
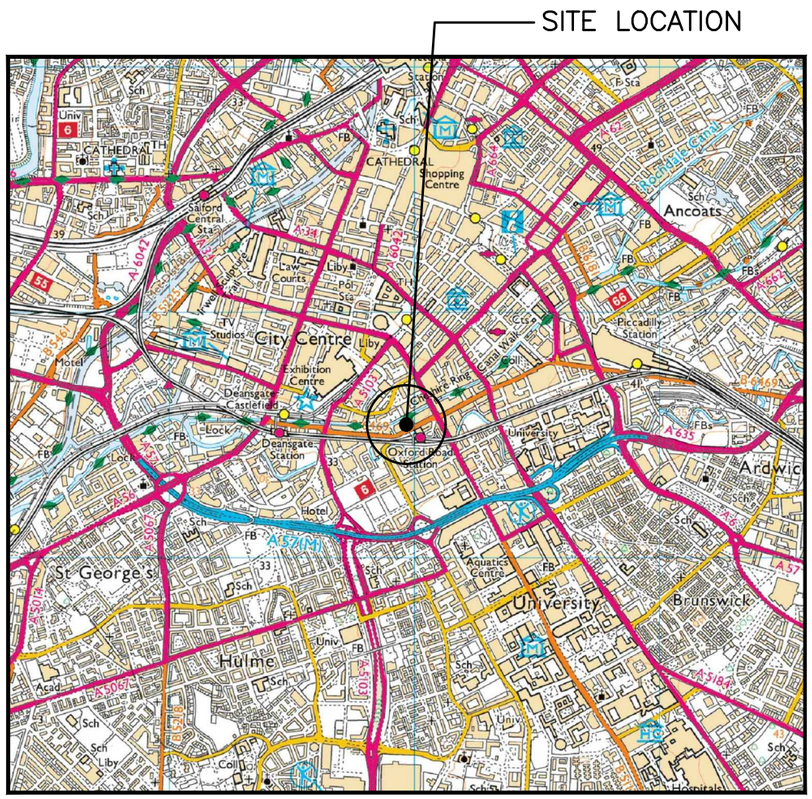


0 1:25,000 0.5km 1

SITE LOCATION
(Scale 1:25000)

Ordnance Survey map extract based upon Landranger map series with the permission of the controller of His Majesty's Stationery Office Licence No. 100022432 Crown copyright.

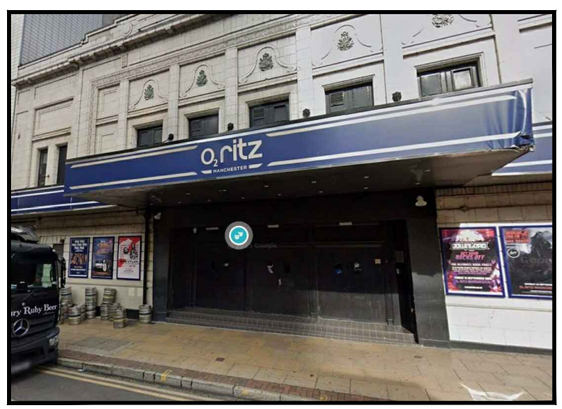


SITE PHOTOGRAPH

LOCATION QR CODE

N
W E
S

= Right of Access

= Public Access Route

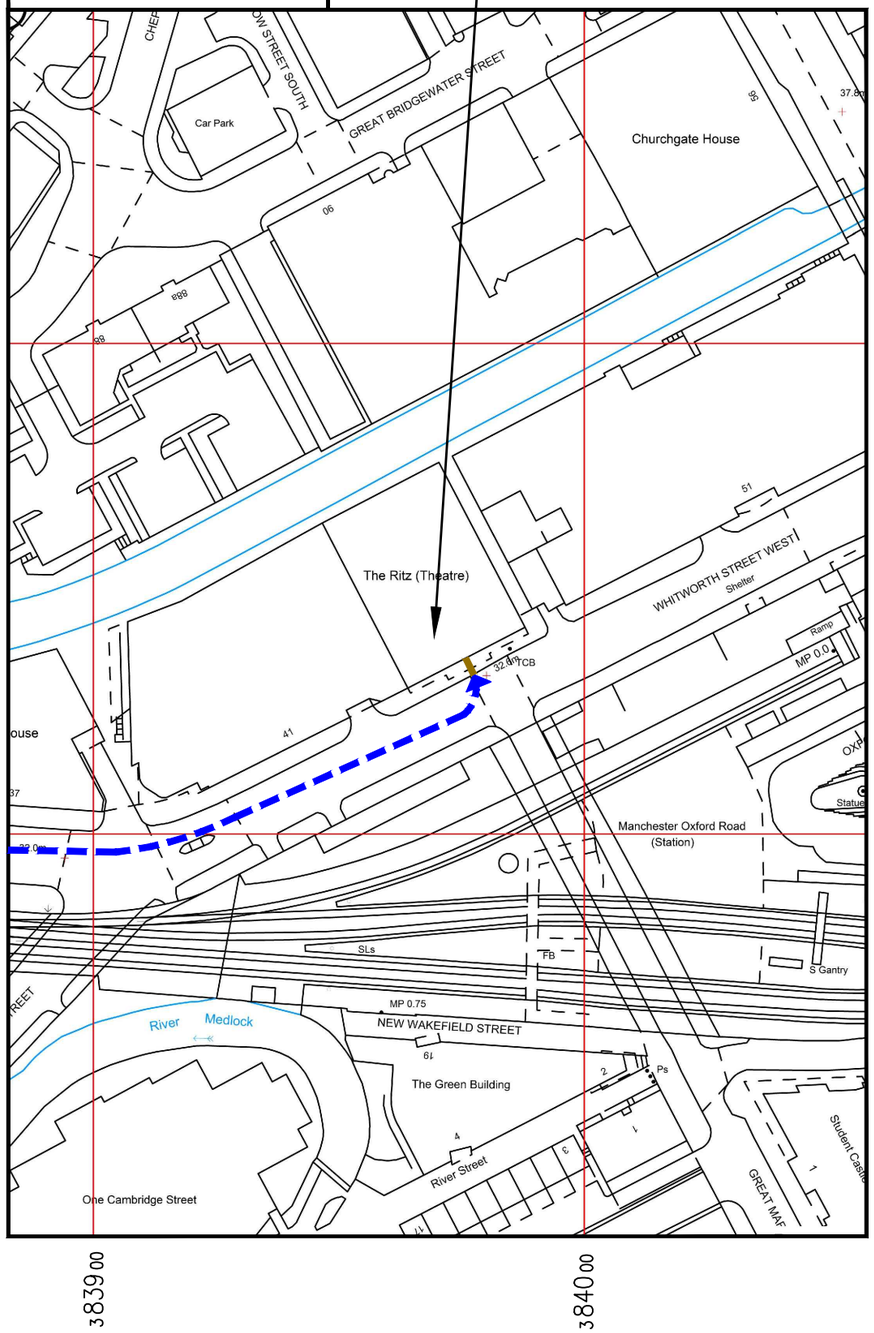

DETAILED SITE LOCATION
(Scale 1:1250)

Based upon Ordnance Survey map extract with the permission of the Controller of His Majesty's Stationery Office. Crown copyright. Licence No. 100022432

0 1:1250 25m 50

ALL DIMENSIONS ARE IN mm UNLESS NOTED OTHERWISE

N.G.R E: 383972 N: 397545

NOTES:

DIRECTIONS TO SITE:

HEADING EAST ON A57(M). TAKE SLIPROAD LEFT FOR CAMBRIDGE ST. AFTER 0.4mi AT ROUNDABOUT TAKE 1ST EXIT (CAMBRIDGE ST). ROAD NAME CHANGES TO GLOUCESTER ST. BEAR RIGHT ONTO B6469 (WHITWORTH ST W). ACCESS TO SITE IS ON THE LEFT.

REV	MODIFICATION	BY	CH	DATE
A	Issued for Approval	GB	GD	08.10.24

NETQS

O2

Cell Name	Opt.
02 RITZ MANCHESTER	–

Cell ID No

VMO2

91034

Site Address / Contact Details

02 RITZ MANCHESTER
WHITWORTH ST WEST
MANCHESTER
M1 5NQ


Drawing Title: SITE LOCATION MAPS

Purpose of issue: PLANNING — Dwg Rev: —

Drawing Number: 100 — A

Surveyed By:	Original Sheet Size:	Pack Issue:
NET	A3	

Drawn:	Date:	Checked:	Date:	
GB	08.10.24	GD	08.10.24	A

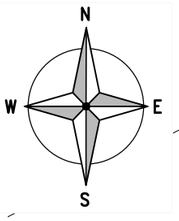

ROOF PARAPET HEIGHT
6.14m APPROX AGL

PROPOSED 1No. VMO2 GPS ANTENNA TO BE MOUNTED TO EXTERNAL WALL OF ROOF ACCESS BUILDING. PROPOSED CABLES TO FOLLOW ROUTE OF EXISTING CABLES INTO EXISTING WINDOW OPENING IN ROOF ACCESS BUILDING AND RUN TO PROPOSED EQUIPMENT LOCATION. CABLE TO BE FIXED TO WALL USING P-CLIPS WHERE APPLICABLE. INTERNAL CABLE AND SUNDRIES TO BE PAINTED TO MATCH EXISTING INTERNAL BUILDING COLOUR

ROOF LEVEL
+11.86m AGL

GROUND LEVEL
±0.00m AGL

WHITWORTH STREET WEST (B6469)

PROPOSED SITE PLAN
(1:200)

0 1:200 5m 8

ALL DIMENSIONS ARE IN mm UNLESS NOTED OTHERWISE

N.G.R E: 383972 N: 397545

NOTES:

REV	MODIFICATION	BY	CH	DATE
A	Issued for Approval	GB	GD	08.10.24

NETCOS

O2

Cell Name	Opt.
02 RITZ MANCHESTER	–

Cell ID No

VMO2

91034

Site Address / Contact Details


02 RITZ MANCHESTER
WHITWORTH ST WEST
MANCHESTER
M1 5NQ

Drawing Title:
PROPOSED SITE PLAN

Purpose of issue:	Dwg Rev:
PLANNING	A

Drawing Number:	
200	A

Surveyed By:		Original Sheet Size:		Pack Issue:
NET		A3		
Drawn: GB	Date: 08.10.24	Checked: GD	Date: 08.10.24	A

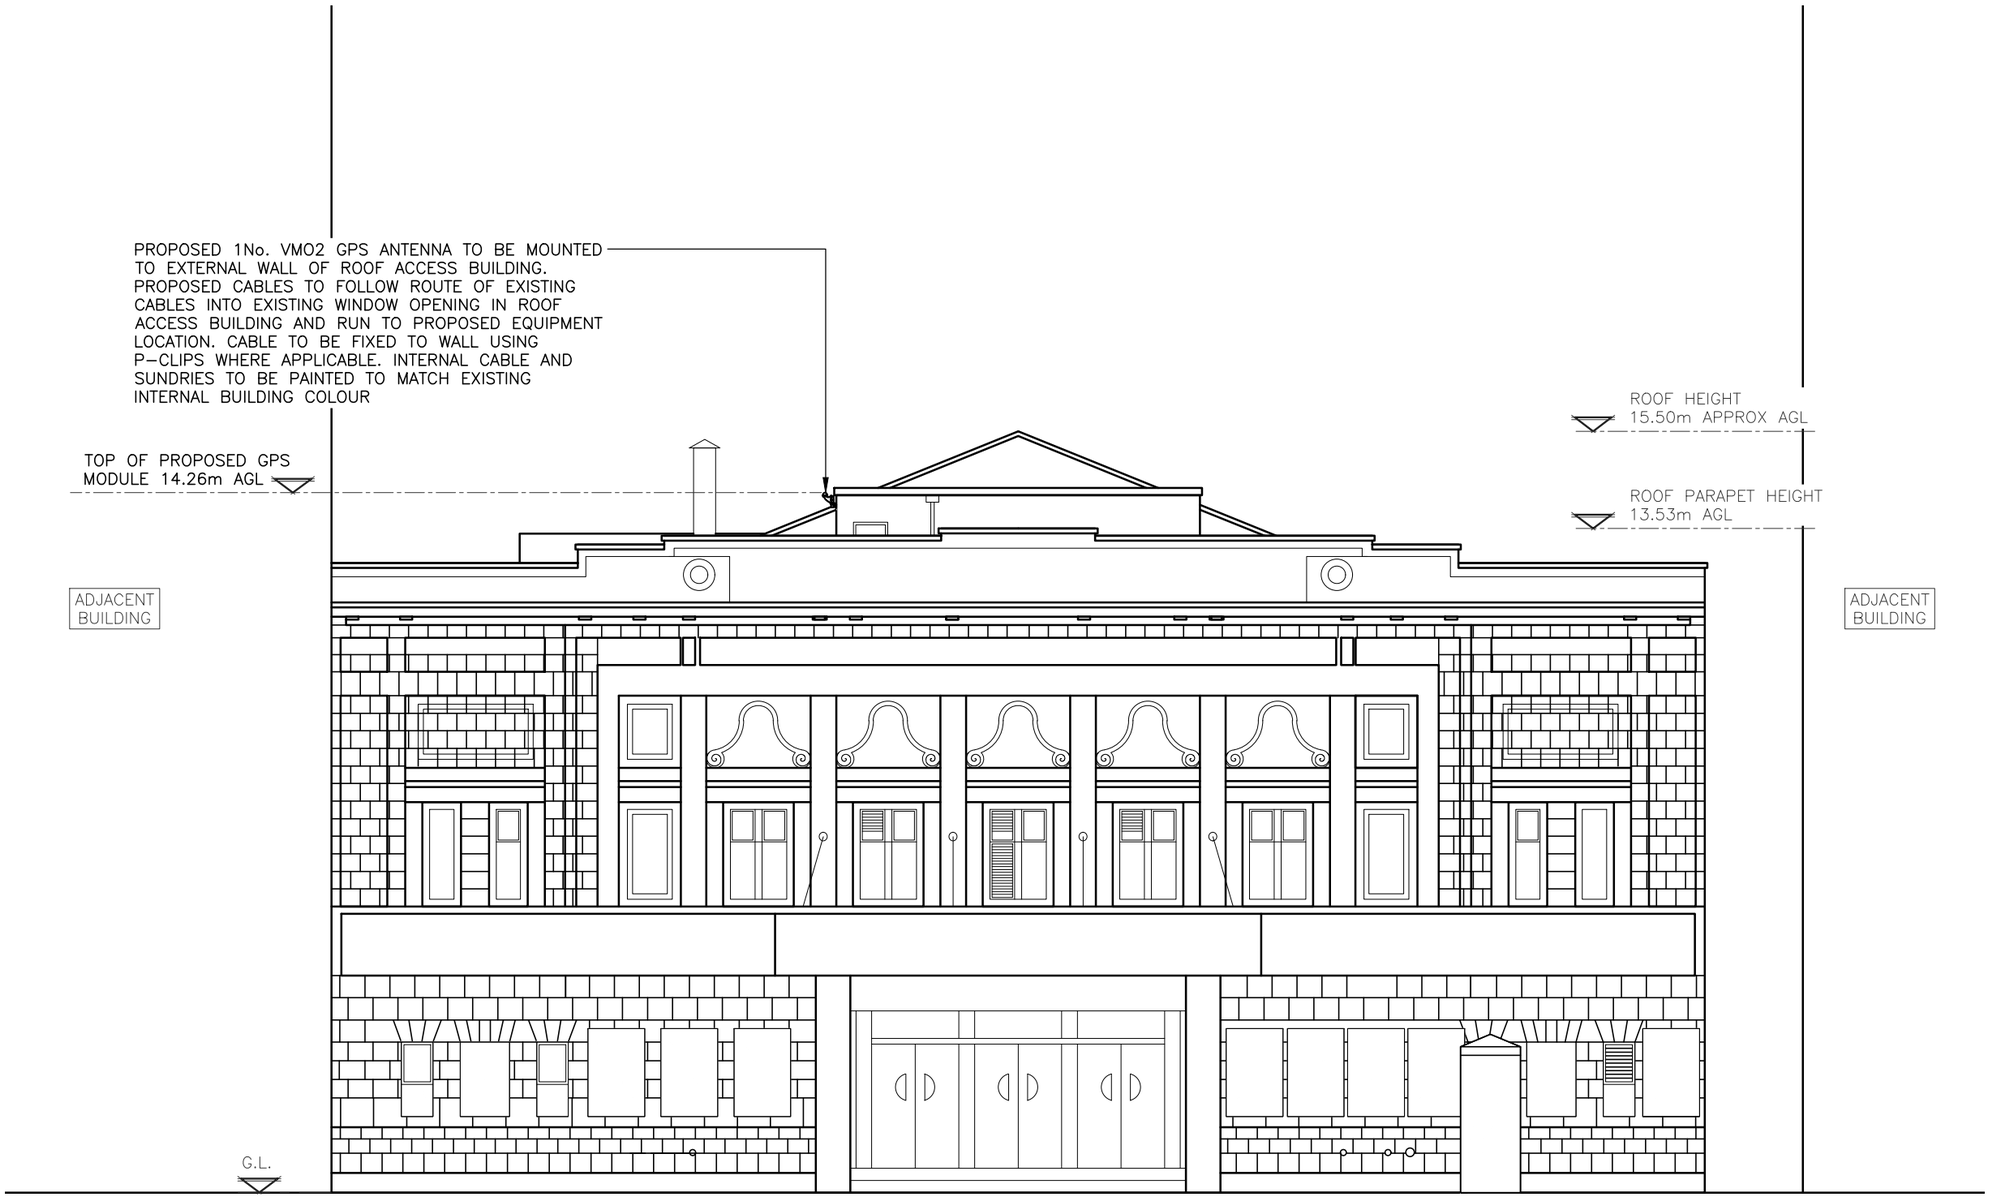

PROPOSED SOUTH-EAST ELEVATION

(1:125)

0 1:125 2.5m 5

ALL DIMENSIONS ARE IN mm UNLESS NOTED OTHERWISE

N.G.R E: 383972 N: 397545

NOTES:

REV	MODIFICATION	BY	CH	DATE
A	Issued for Approval	GB	GD	08.10.24

NETCOS

O2

Cell Name	Opt.
02 RITZ MANCHESTER	-

Cell ID No

VMO2

91034

Site Address / Contact Details

02 RITZ MANCHESTER
WHITWORTH ST WEST
MANCHESTER
M1 5NQ

Drawing Title: PROPOSED SOUTH-EAST ELEVATION

Purpose of issue:	Dwg Rev:
PLANNING	A
Drawing Number: 300	


Surveyed By:	Original Sheet Size:	Pack Issue:
NET	A3	A

Drawn:	Date:	Checked:	Date:
GB	08.10.24	GD	08.10.24

ALL DIMENSIONS ARE IN mm UNLESS NOTED OTHERWISE

N.G.R E: 383972 N: 397545

NOTES:

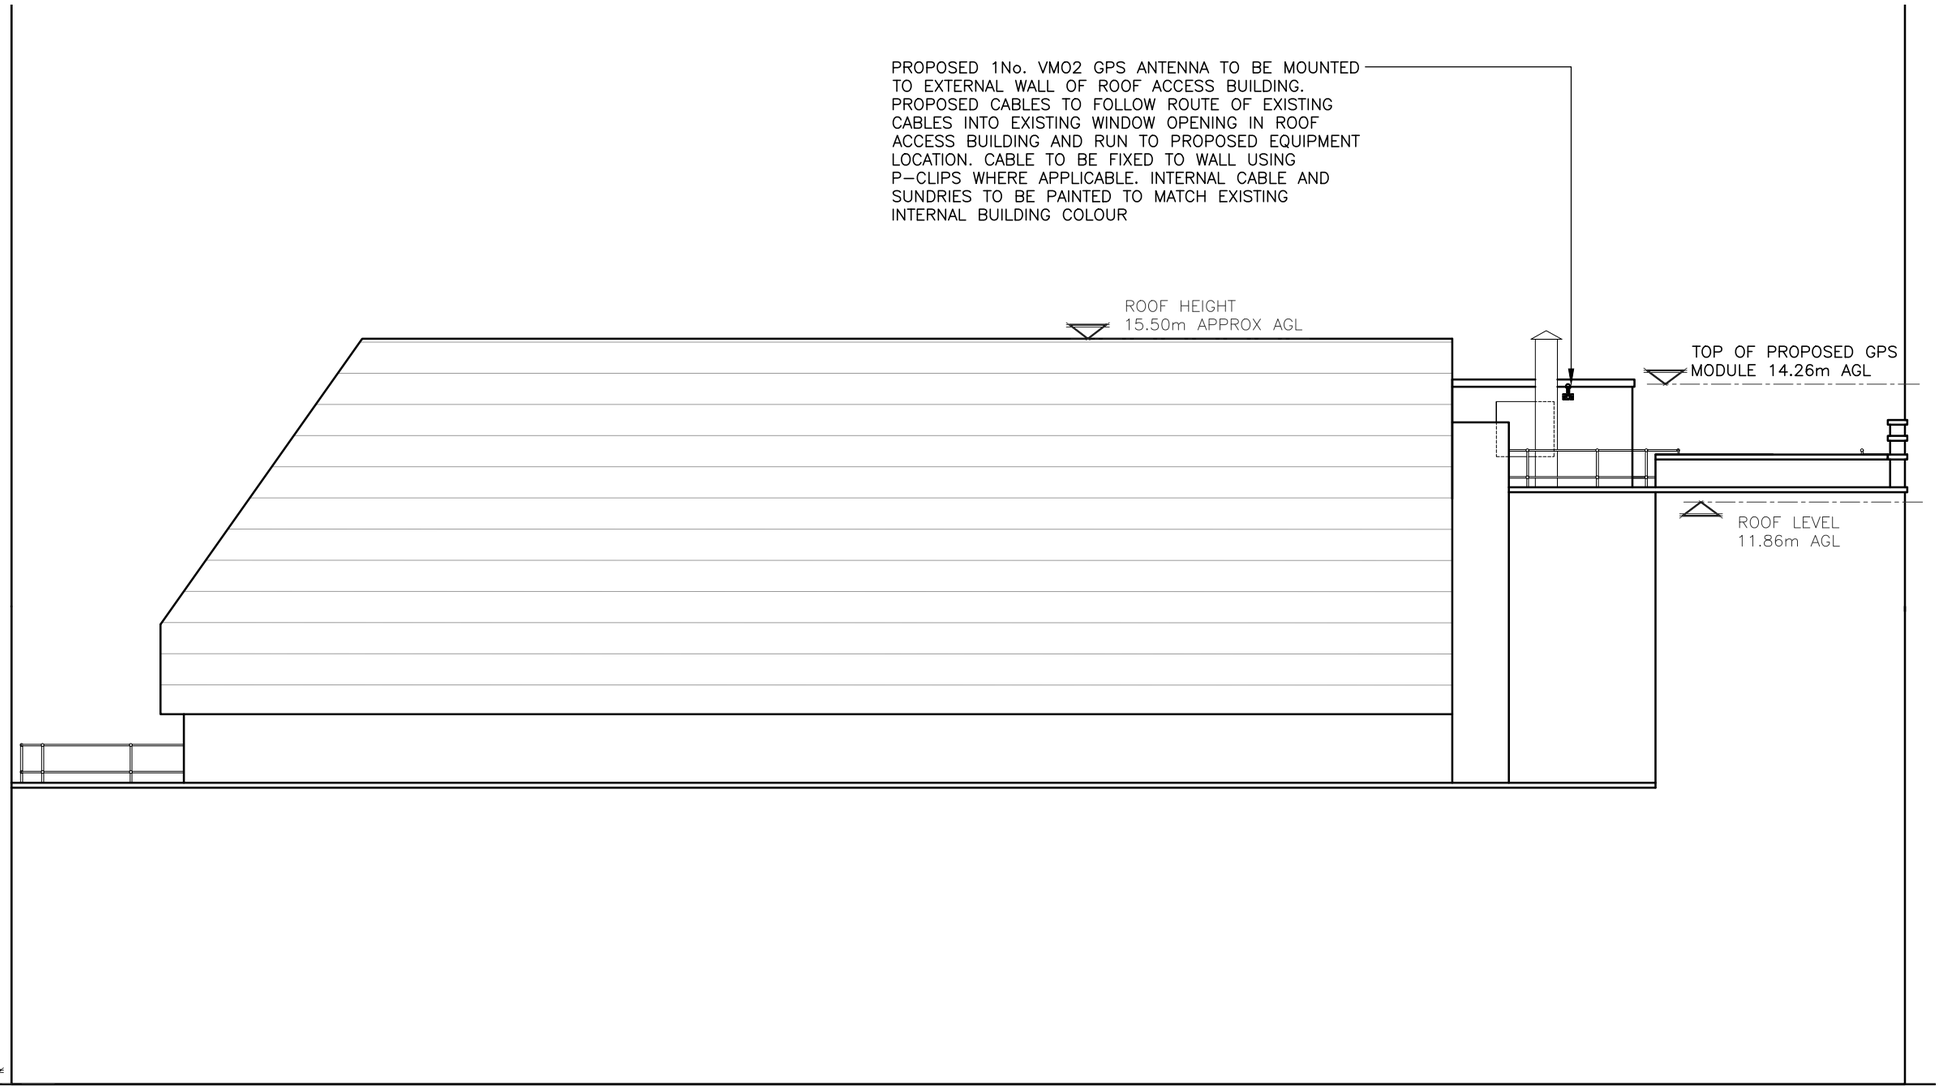

PROPOSED NORTH-EAST ELEVATION

(1:125)

0 1:125 2.5m 5

REV	MODIFICATION	BY	CH	DATE
A	Issued for Approval	GB	GD	08.10.24

NETCS

O2

Cell Name	Opt.
02 RITZ MANCHESTER	-

Cell ID No

VMO2

91034

Site Address / Contact Details

02 RITZ MANCHESTER
WHITWORTH ST WEST
MANCHESTER
M1 5NQ

Drawing Title:
PROPOSED NORTH-EAST ELEVATION


Purpose of issue:
PLANNING

Dwg Rev:

Drawing Number:
301

A

Surveyed By:		Original Sheet Size:		Pack Issue:
NET		A3		
Drawn:	Date:	Checked:	Date:	
GB	08.10.24	GD	08.10.24	A

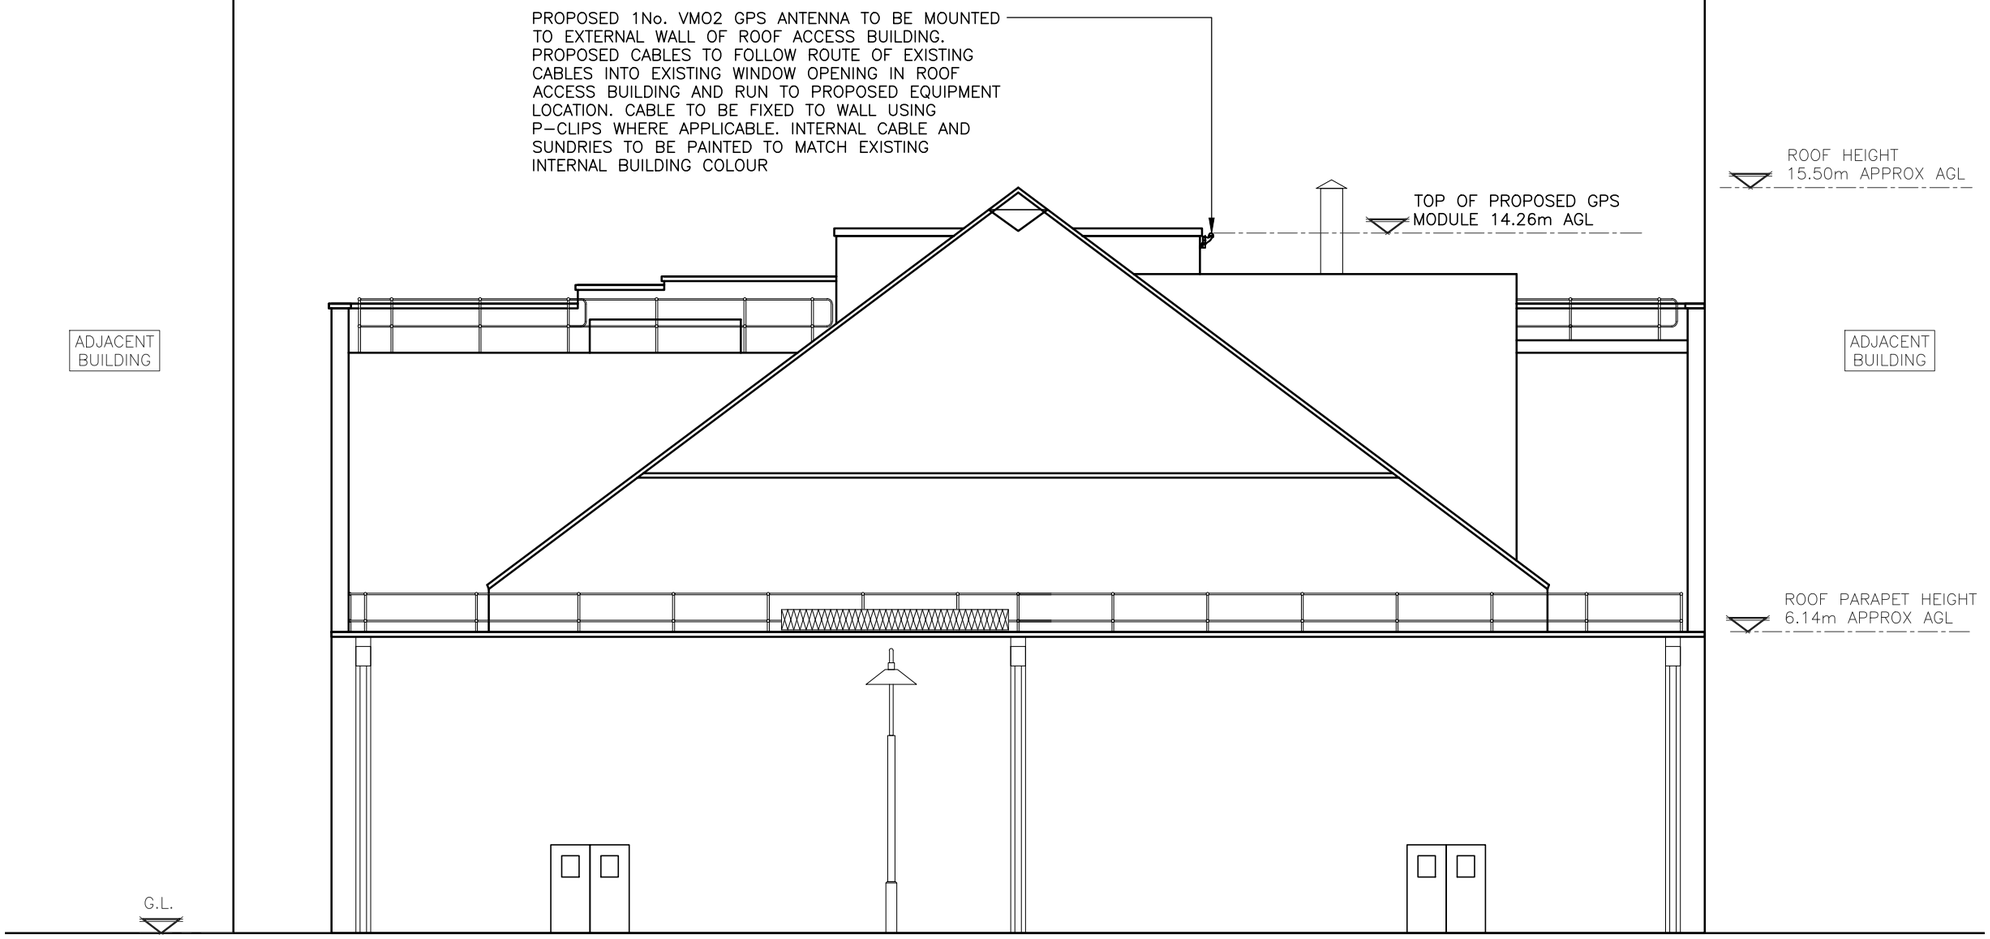

PROPOSED NORTH-WEST ELEVATION

(1:125)

0 1:125 2.5m 5

ALL DIMENSIONS ARE IN mm UNLESS NOTED OTHERWISE

N.G.R E: 383972 N: 397545

NOTES:

REV	MODIFICATION	BY	CH	DATE
A	Issued for Approval	GB	GD	08.10.24

NETCOS

O2

Cell Name	Opt.
02 RITZ MANCHESTER	-

Cell ID No

VMO2

91034

Site Address / Contact Details

02 RITZ MANCHESTER
WHITWORTH ST WEST
MANCHESTER
M1 5NQ


Drawing Title: PROPOSED NORTH-WEST ELEVATION

Purpose of issue: PLANNING — Dwg Rev: A

Drawing Number: 302

Surveyed By:	Original Sheet Size:	Pack Issue:
NET	A3	A

Drawn:	Date:	Checked:	Date:
GB	08.10.24	GD	08.10.24

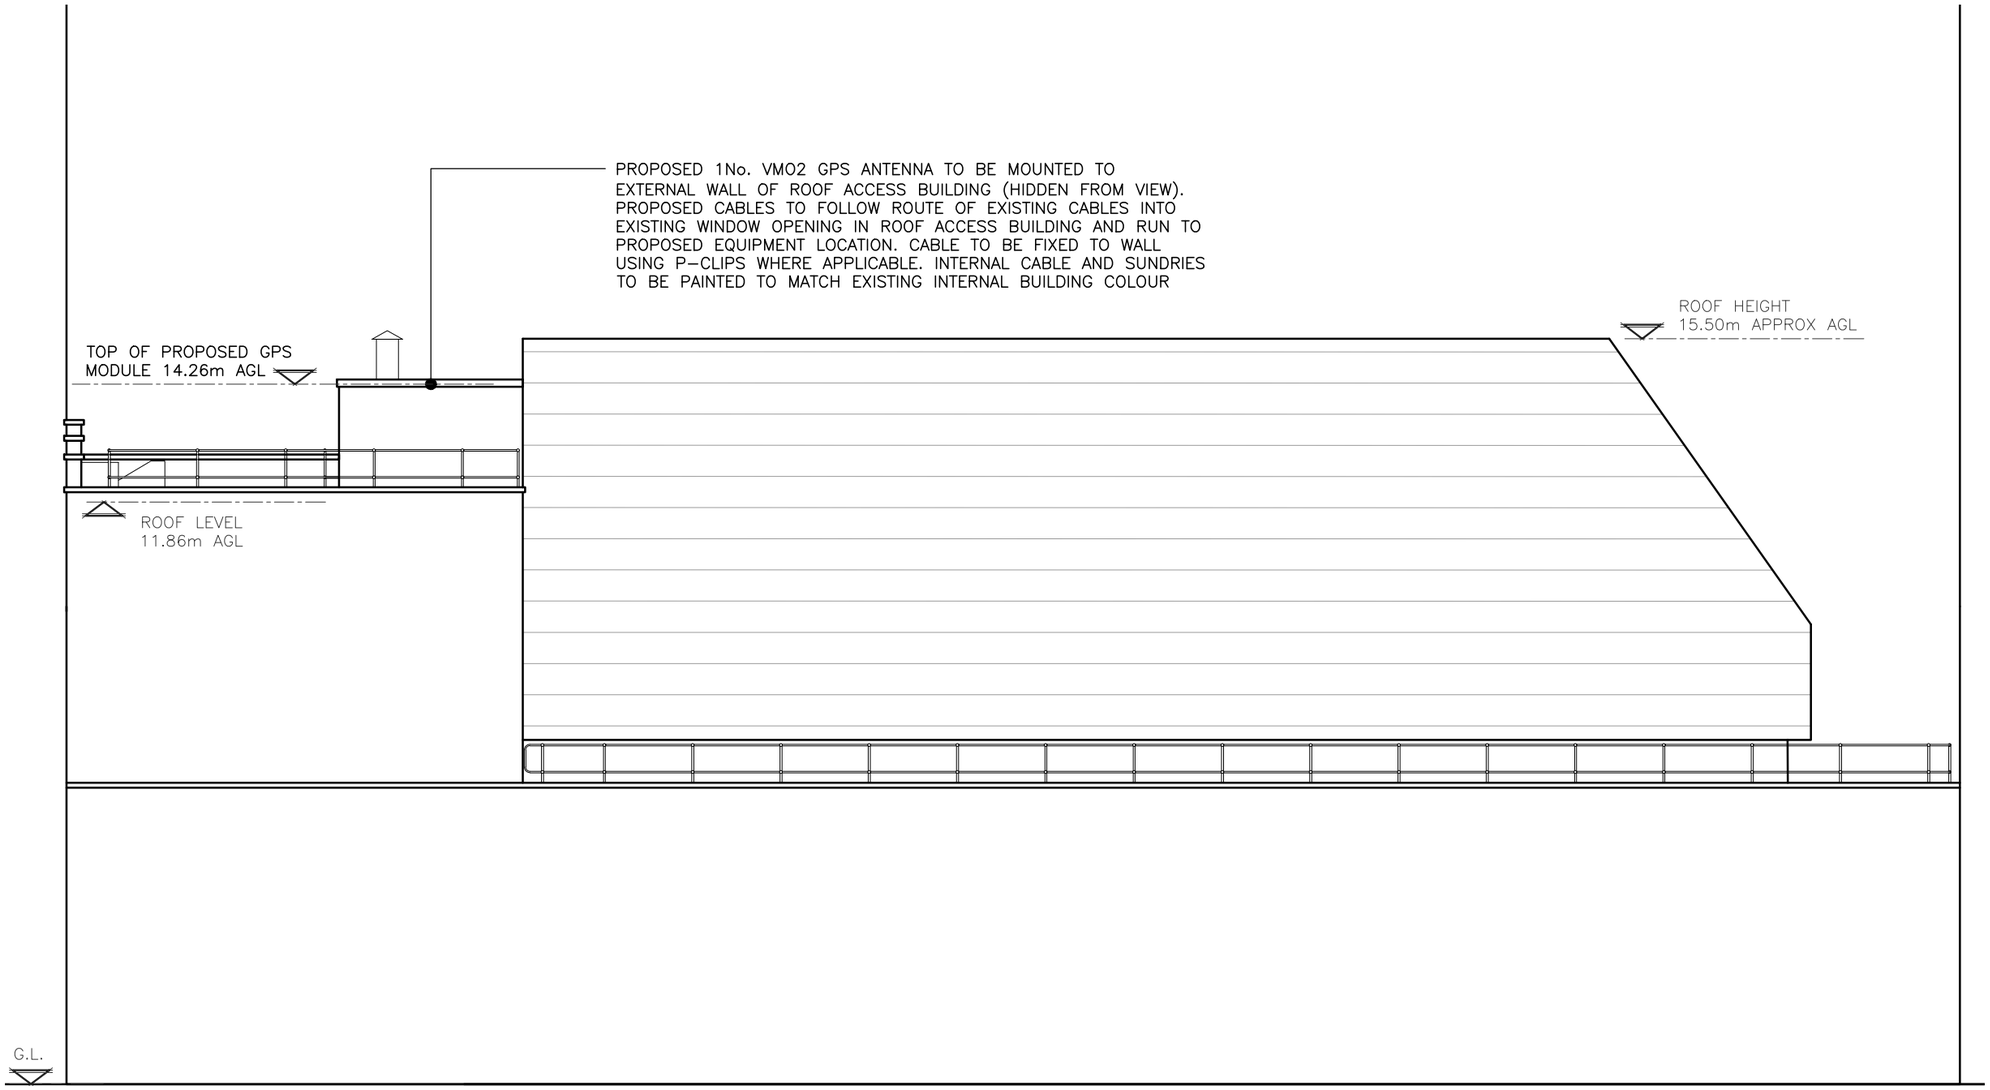

PROPOSED SOUTH-WEST ELEVATION

(1:125)

1:125 (0, 2.5m, 5)

ALL DIMENSIONS ARE IN mm UNLESS NOTED OTHERWISE

N.G.R E: 383972 N: 397545

NOTES:

REV	MODIFICATION	BY	CH	DATE
A	Issued for Approval	GB	GD	08.10.24

NETCOS

O2

Cell Name	Opt.
O2 RITZ MANCHESTER	-

Cell ID No

VMO2

91034

Site Address / Contact Details


O2 RITZ MANCHESTER
WHITWORTH ST WEST
MANCHESTER
M1 5NQ

Drawing Title: PROPOSED SOUTH-WEST ELEVATION


Purpose of issue:	Dwg Rev:
PLANNING	A
Drawing Number: 303	

Surveyed By:	Original Sheet Size:	Pack Issue:
NET	A3	A


Drawn:	Date:	Checked:	Date:
GB	08.10.24	GD	08.10.24

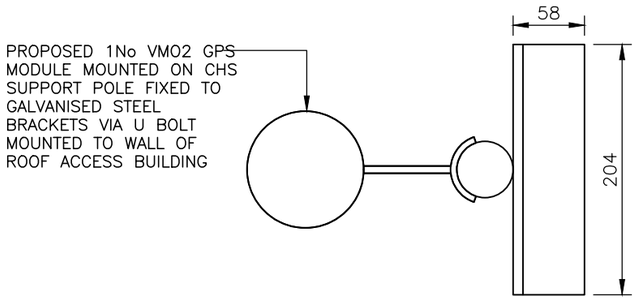

PLAN ON VMO2 GPS MOUNTING
(1:5)

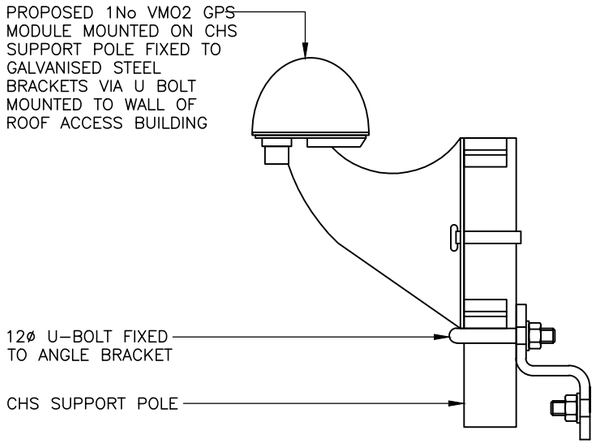

ELEVATION ON VMO2 GPS MOUNTING
(1:5)

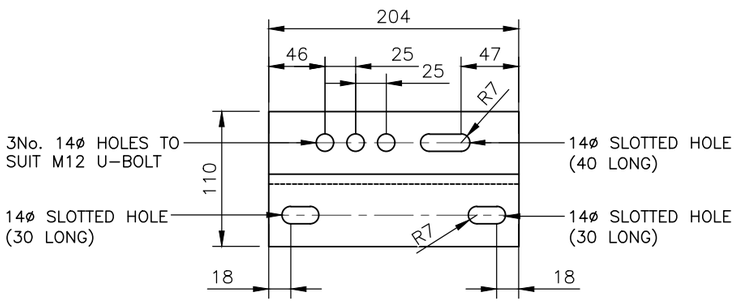

MOUNTING BRACKET DETAIL
(1:5)

NOTE:
DIMENSIONS BETWEEN FIXINGS ARE SIZED TO ENABLE ALL FIXINGS IN BRICKWORK TO BE POSITIONED IN THE CENTRE OF THE RELEVANT BRICK. ALL FIXING DIMENSIONS ARE BASED UPON METRIC BRICK SIZES. IF COURSING DETAILS ARE DIFFERENT, SPACING BETWEEN FIXINGS SHOULD BE CHANGED TO SUIT

PROPOSED VMO2 GPS MODULE MOUNTING

0 1:5 100mm 200

ALL DIMENSIONS ARE IN mm UNLESS NOTED OTHERWISE

N.G.R E: 383972 N: 397545

NOTES:

REV	MODIFICATION	BY	CH	DATE
A	Issued for Approval	GB	GD	08.10.24

NETCOS

O2

Cell Name	Opt.
02 RITZ MANCHESTER	–

Cell ID No

VMO2

91034

Site Address / Contact Details

02 RITZ MANCHESTER
WHITWORTH ST WEST
MANCHESTER
M1 5NQ

Drawing Title:
PROPOSED VMO2 GPS MODULE MOUNTING

Purpose of issue:	Dwg Rev:
PLANNING	A
Drawing Number: 400	

Surveyed By:	Original Sheet Size:	Pack Issue:
NET	A3	

Drawn:	Date:	Checked:	Date:	
GB	08.10.24	GD	08.10.24	A