existing hedge

2 no. double bin enclosures



Features

- Top hinged lids and hinged side doors
- Securing chain included
- All timber construction and ACQ treated.
- Large-size storage to fit two wheelie bins
- Slatted wood design to promote airflow


Information

Relax and enjoy your outdoor leisure time in the garden this year without the unpleasant sight of your wheelie bins. This double bin store is designed to neatly hide away and cover up to two standard-size wheelie bins with practical top-hinged lids and side-hinged front doors for easy access. The top hinged lids include a securing chain that can be attached to the bin lids allowing the lid of the bin to open when you
Read More


Specification

- Capacity: 240l
- Pack Size: 1
- Shipping Weight: 17kg
- The Range Marketplace: Yes
- Length: 154cm
- Width: 79cm
- Height: 122cm


Read More

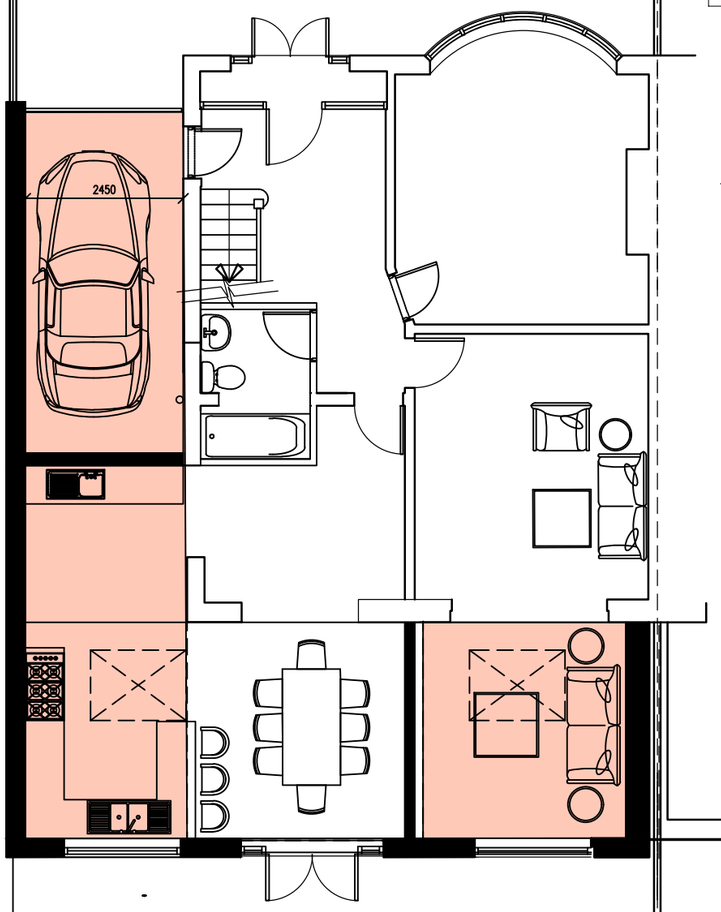

Proposed Ground plan (extension shaded)

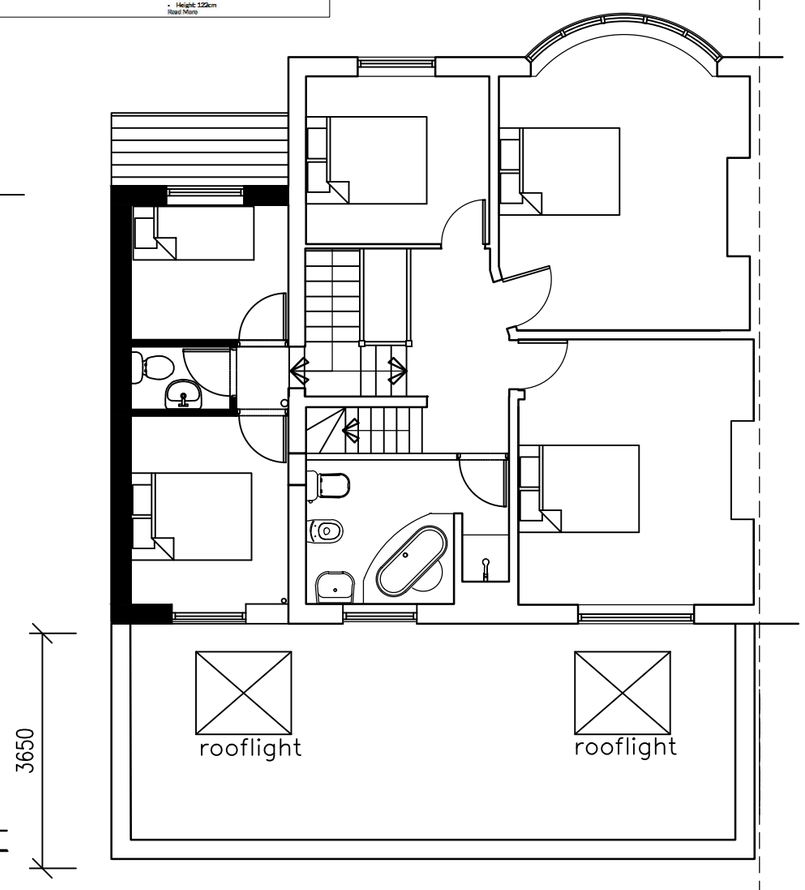

Proposed First Floor Plan

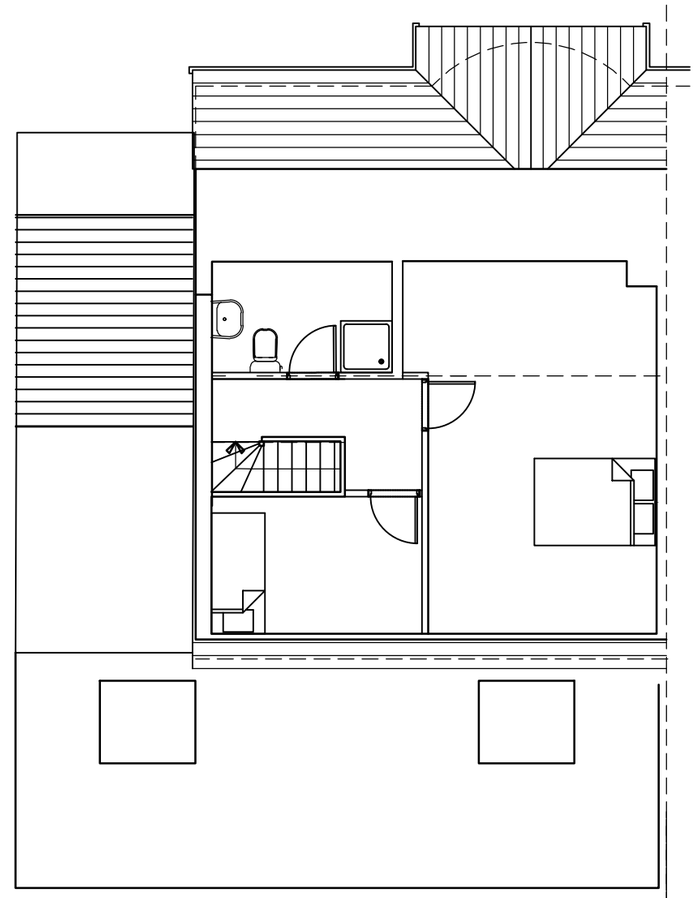


Proposed Second Floor Plan

[redacted]

PROPOSED PLANS

23 Badmington Road, MANCHSTER

5 4 3 2 1 0 scale bar

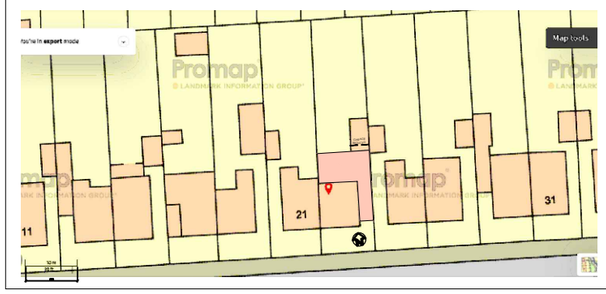

SCALE 1:100 @ A3

FOB Design (UK) Ltd
72A Water Lane,
Wilmslow, Cheshire. SK9 5BB
01625 251644
office@fob-design.com www.fob-design.com

Copyright of fob design (UK) Ltd, all rights reserved.
All information contained within this drawing remains the property of fob design . The information should not be reproduced in whole or part or modified without written consent of fob design. No information within this drawing should be modified or disclosed or passed onto third parties without written consent of fob design. Do not scale from drawing.

REV | DATE | DRAWN BY

23 Badmington Road, MANCHSTER

Drawn	NP	Status	T	Date	OCT 20
Checked	IM	Original	A3	Scale	1:50@A3

PL 02 | C