
SCALE BAR 1:50

North

0m 1m 2m 3m 4m 5m 10m

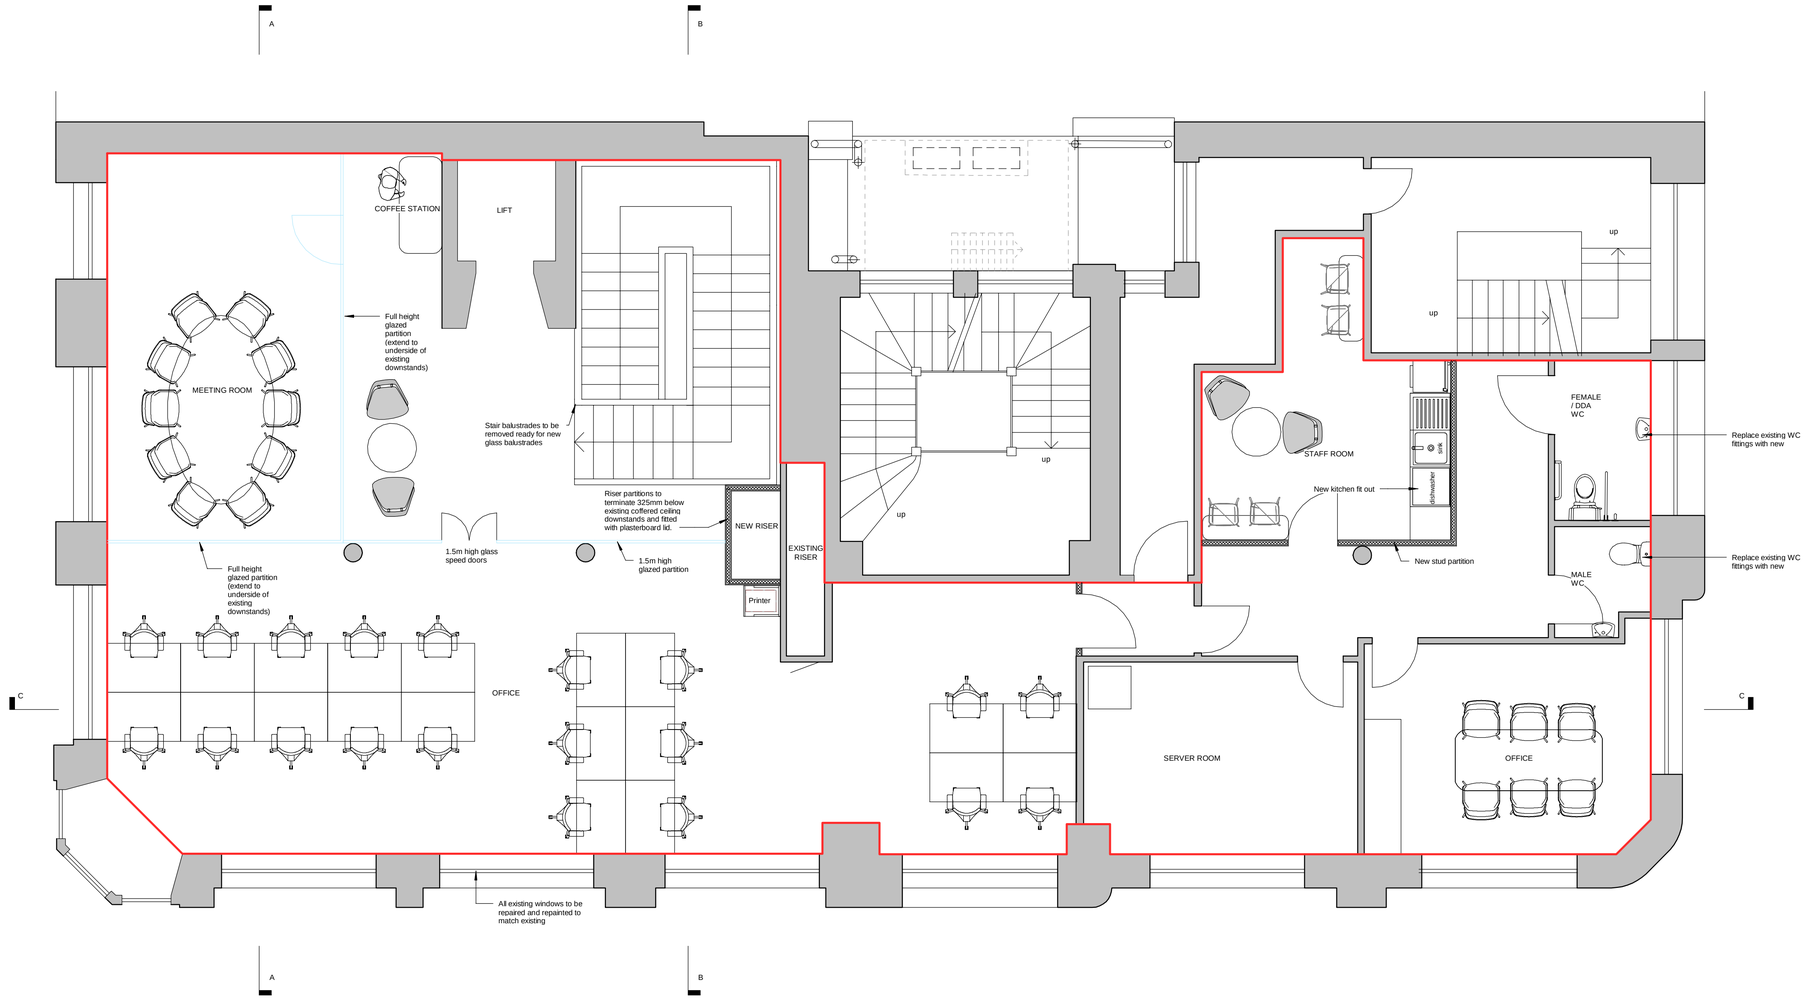

Proposed First Floor Plan

1 : 50

Rev.	By	Date	Description
C		11.10.24	Notes amended
B		04.09.24	Layout revised to suit planning comments
A		07.08.24	Server Room added

MWE ARCHITECTS

Unit One, Beari Farm, Stocksfield, NE43 7AL
Telephone : (01912) 260 2299
Email : enquiries@mwearchitects.co.uk
Website : www.mwearchitects.co.uk

Client	Newcastle Building Society
Job Title	74 King Street, Manchester M2 4NJ
Description	PROPOSED FIRST FLOOR PLAN
Job No	24003
Dwg No	08
Scale	1 : 50
Date	March 2024
Drawn by	GI
Paper size	A1
Rev.	C
Date	