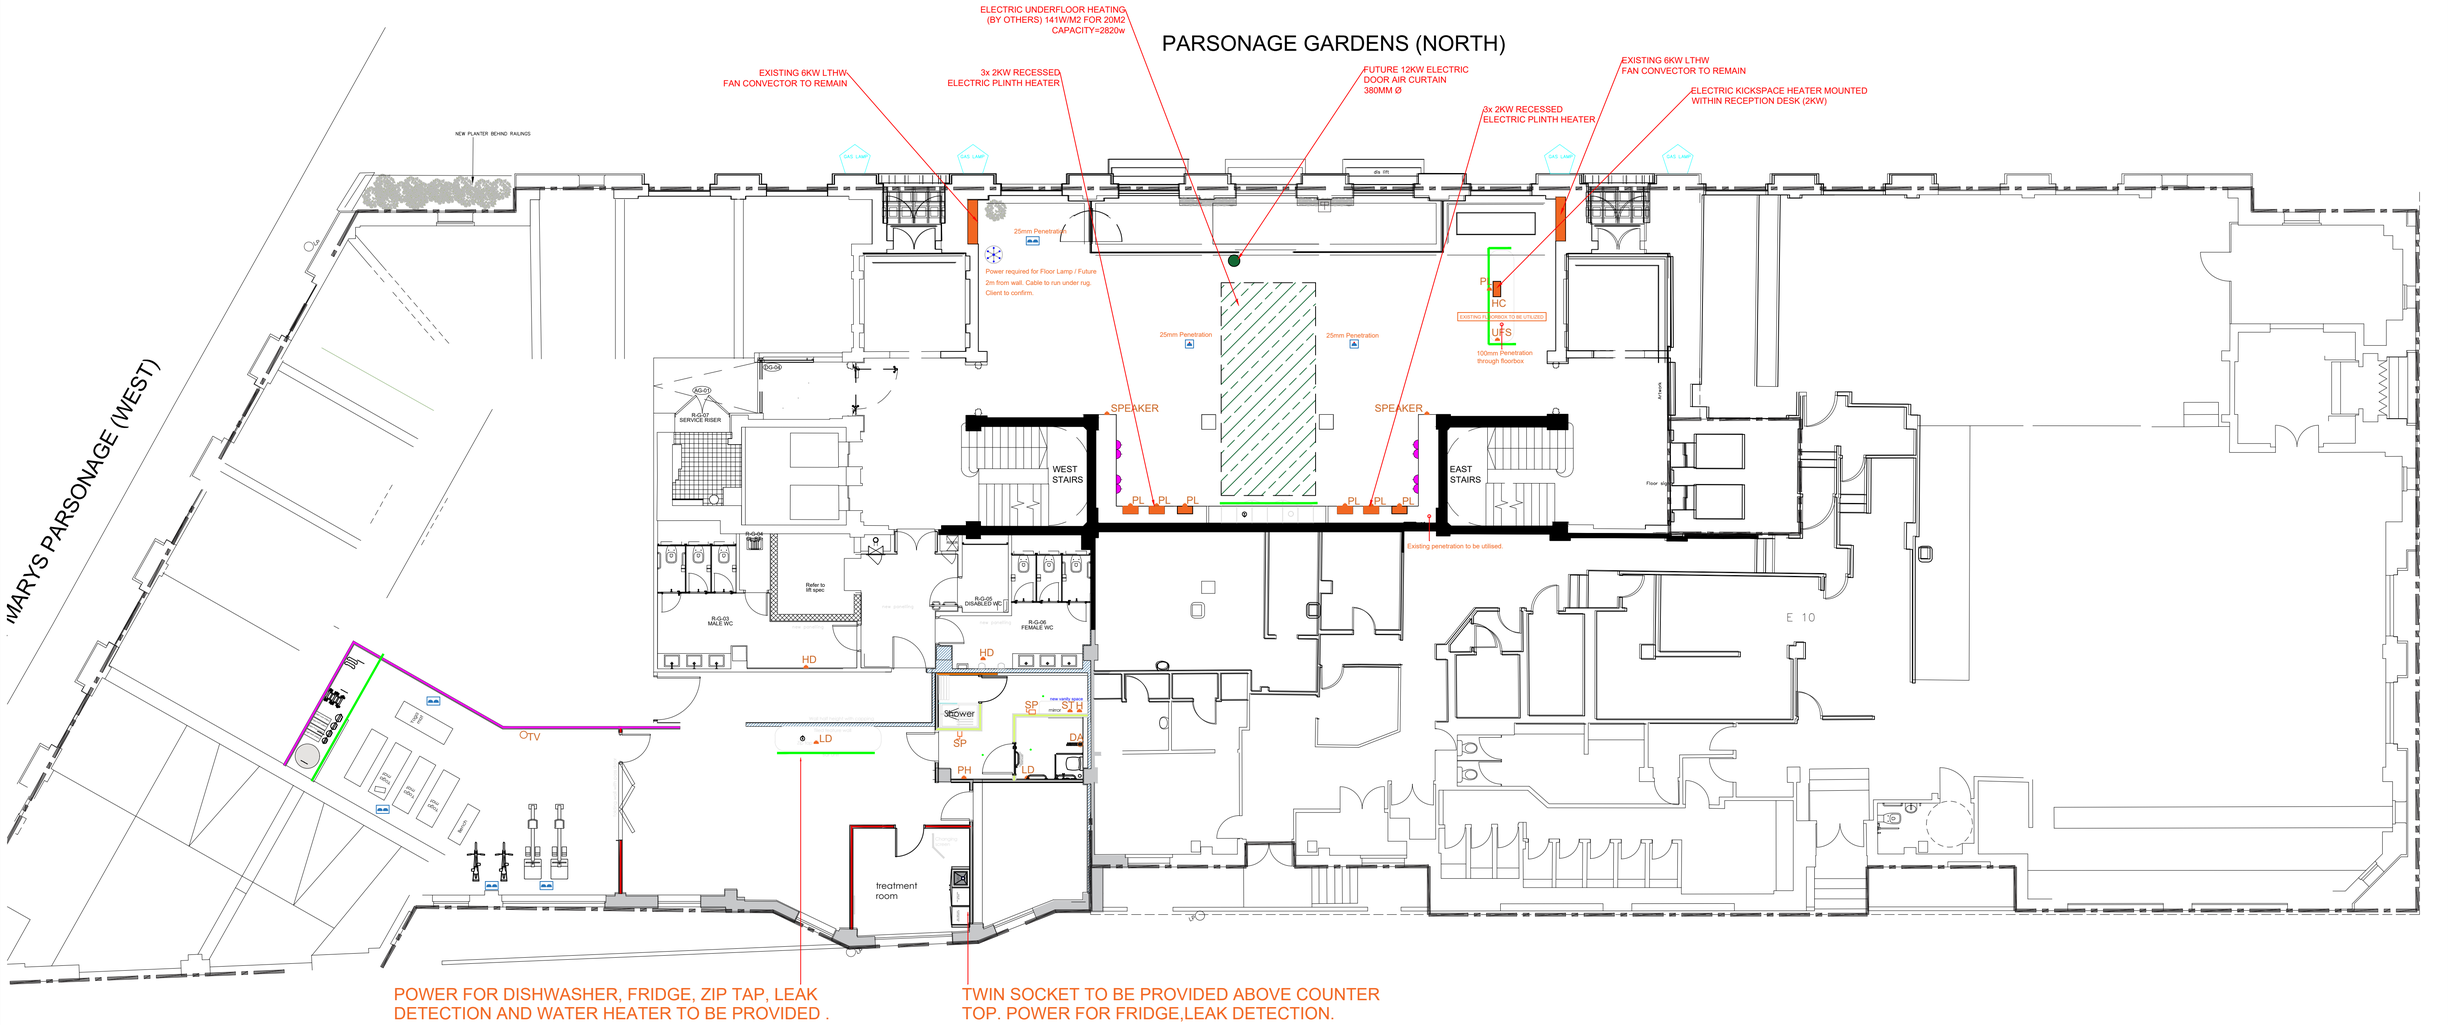


# Power Legend

| | | | | | |
|---|---|---|---|---|---|
| HD | NEW HAND DRYERS INSTALLED TO EXISTING LOCATIONS. | HC | HEATING CONTROLS - LOCATION TBC | UFS | UNDER FLOOR HEATING POWER SUPPLY ONLY. |
| SP | POWER SUPPLY TO SHOWERS BY OTHERS - RKB SUPPLIES ONLY. | | POWER TO 2 x FLOOR SOCKETS. | PL | PLINTH HEATER TO RECEPTION DESK & BANQUETTE SEATING |
| LD | POWER SUPPLY TO LEAK DETECTION | SPEAKER | SPEAKER POWER TO BANQUETTE SEATING. | | SUGGESTED FLOOR SOCKET TO GYM SPACE. SUPPLY & INSTALL NEW UF POWERBAR & TAPOFF TO POWER GYM EQUIPMENT TBC. |
| PH | SUPPLY & INSTALL IP RATED PANEL HEATER - LOCATION TBC. | | USB TSSO TO BANQUETTE SEATING. | ST | VANITY UNIT POWER - STRAIGHTENERS. |
| H | VANITY UNIT POWER - HAIR DRYER | TV | 1 x TSSO 2 x DATA TO AV SCREEN - LOCATION TBC | DA | DISABLED W/C ALARM |
| | | | | LED | LED TAPE TO JOINERY - POWER SUPPLY ONLY. LOCATIONS TBC |

| Rev: | Date: | Description: | |
|---|---|---|---|
| F | 27.2.25 | Alterations after design meeting on site. | CJW |
| E | 25.2.25 | Penetrations added for heritage approval. | CJW |
| D | 13.2.25 | Small power to treatment / juice bar altered to suit comments. Plinth heater to soft seating altered to 6nr. | CJW |
| C | 06.2.25 | Updated as per meeting comments. | JC |
| B | 16.1.25 | Leak detection locations updated. Underfloor heating area reduced. | CJW |
| A | 13.1.25 | Further detail added after meeting. | CJW |

THIS DRAWING IS THE COPYRIGHT OF RKB ELECTRICAL LTD, AND MAY NOT BE REPRODUCED IN ANY FORM WITHOUT PRIOR WRITTEN CONSENT.

**DRAWING NOTES.**

- Full Scope Of Works To Be Detailed
- Emergency Exit Lighting & Illuminated Exit Signage To Be Provided And to Meet BS5266 As A Minimum
- Fire Detection & Alarm System To Be Modified & Amended Meet BS5389 As A Minimum
- Power & data to reception relocated from existing lecturn to new location.

SCALE BAR 1:100

0 5 10 15 20

**Rkb Ltd**

Registered Address:
9 Parkwood Close
Skipton, BD23 1QW

Office Address:
16C Ghyll Way
Airedale Businesss Centre
Skipton, BD23 2DD

**Tel. 01756 709578**

**Email: info@rkb-electrical.co.uk**

**Web: rkb-electrical.co.uk**

© Copyright Rkb Electrical Ltd.

Title:
Power Layout
Ground Floor

Project:
Arkwright House 2 B

| Drawn by: | Date: | App'd by: | Date: |
|---|---|---|---|
| djw | 29/11/24 | - | - |

Design Stage:
DS1 - For Client/Contractor Comment

| Drg No: | Scale: | Rev: |
|---|---|---|
| 772P - G200 | 1:100 @ A1 | F |