




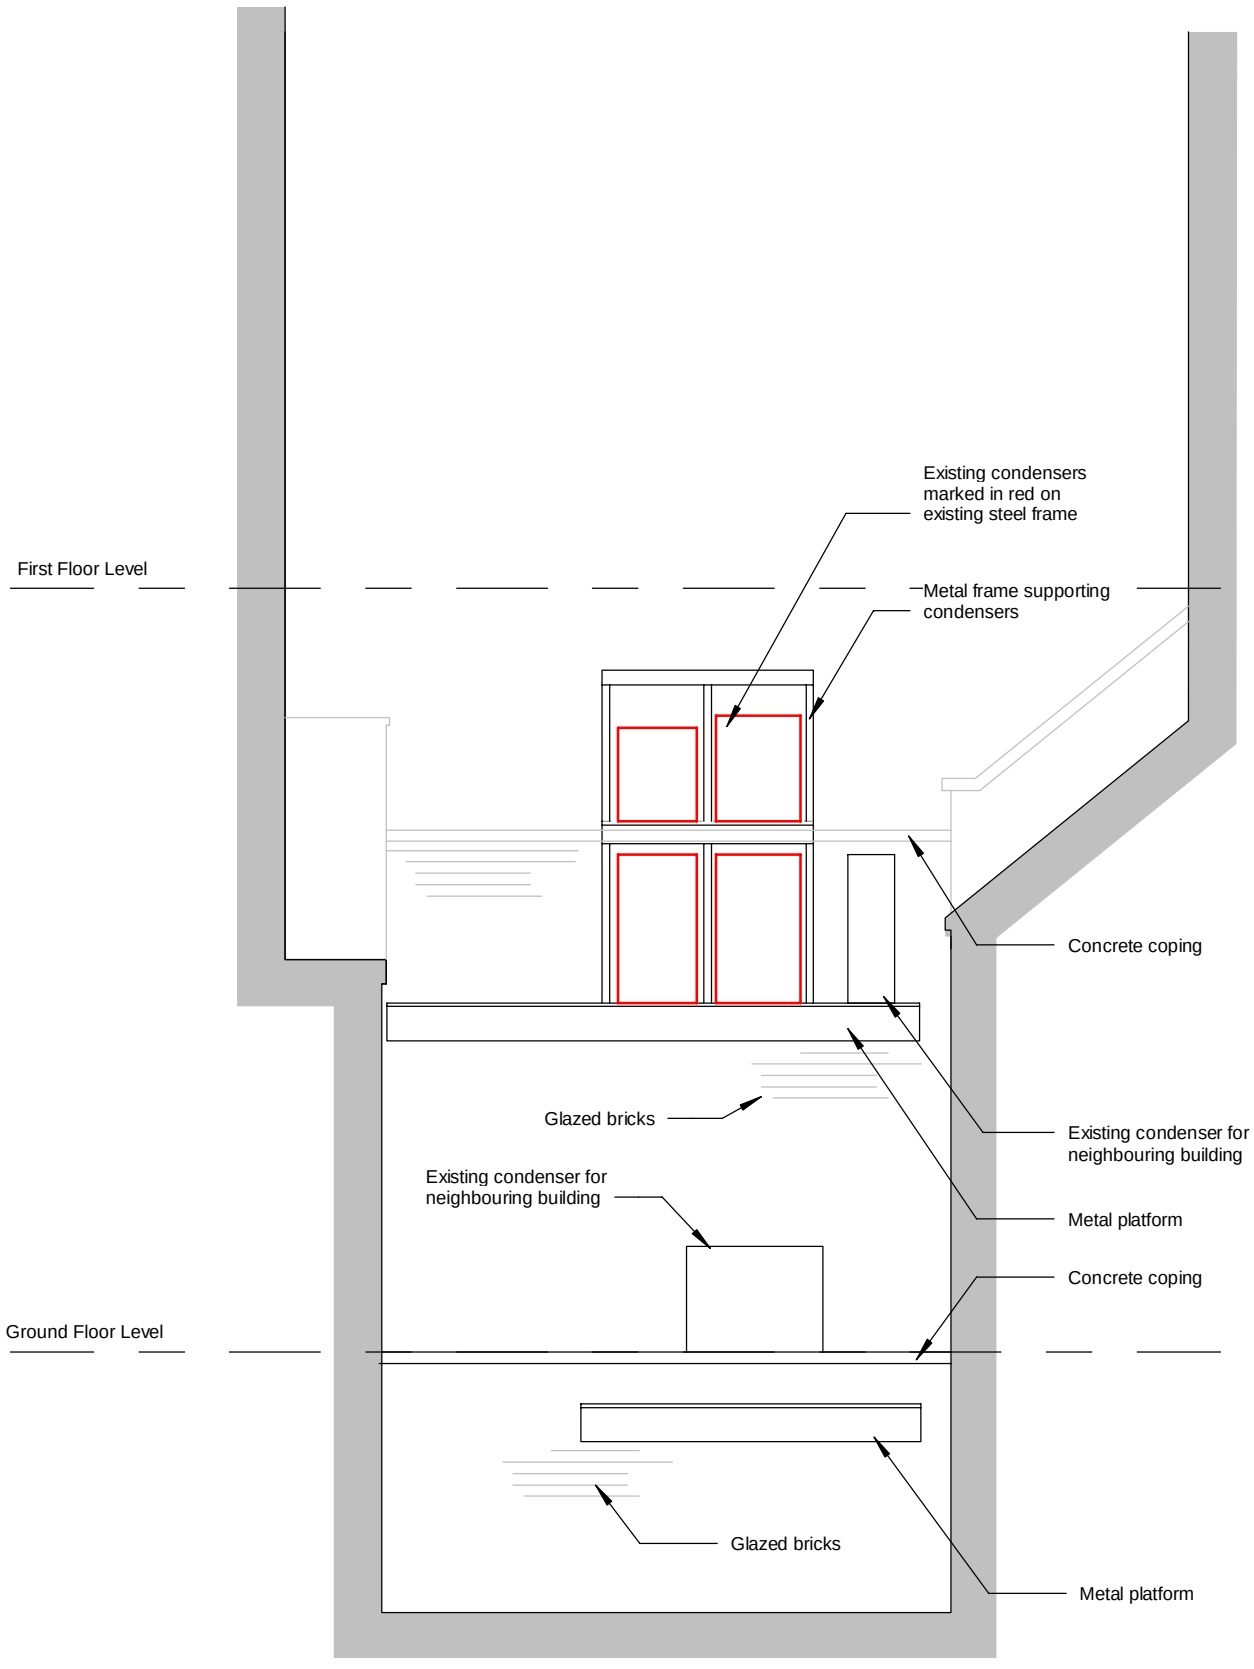


# Existing Lightwell East Elevation

**1 : 50**


MWE ARCHITECTS

Unit One, Bearl Farm, Stocksfield, NE43 7AL
Telephone : (0191) 260 2299
Email : enquiries@mwearchitects.co.uk
Website : www.mwearchitects.co.uk


| Rev. | By | Date | Description |
|---|---|---|---|
| Client: Newcastle Building Society | | Job No. 24003 | Dwg No. 04 |
| Job Title: 74 King Street, Manchester M2 4NJ | | Scale 1 : 50 | Rev. |
| | | Date March 2024 | |
| Description: EXISTING LIGHTWELL EAST ELEVATION | | Drawn by GI | |
| | | Paper size A3 | Date |