

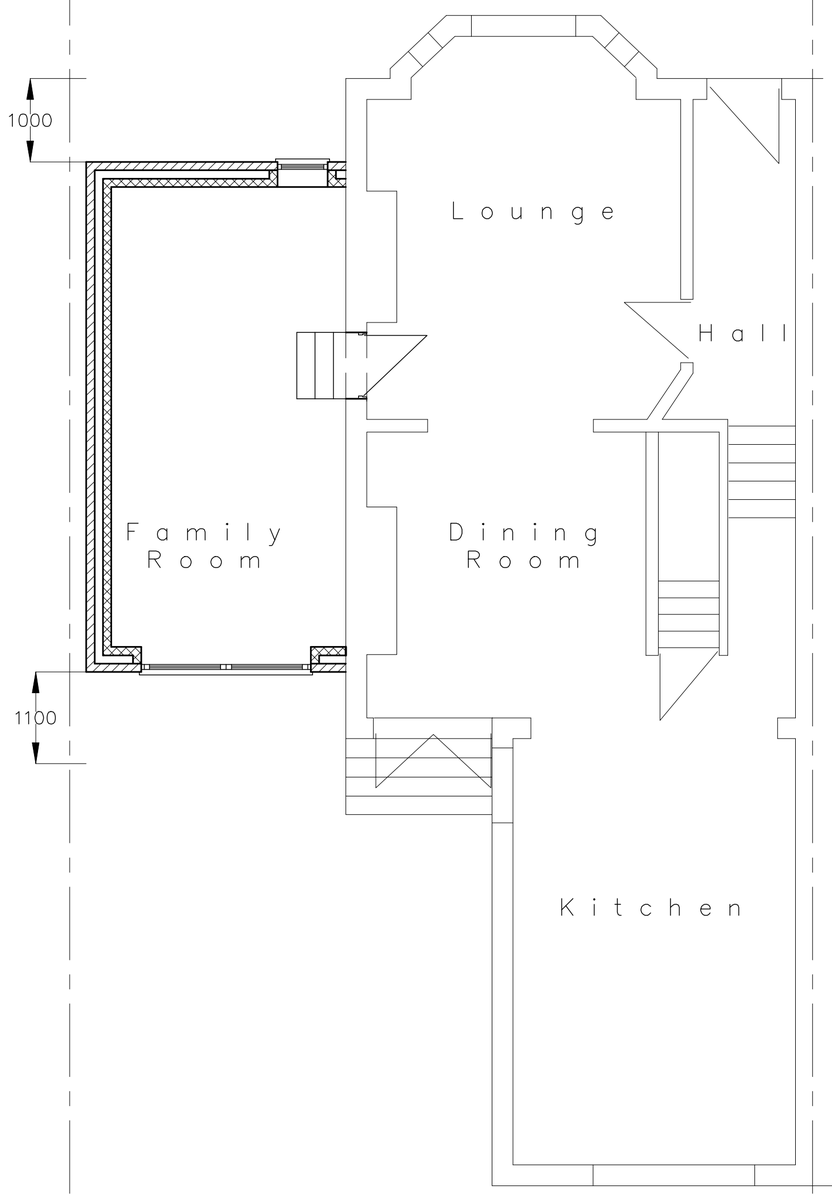


Proposed Ground Floor Plan

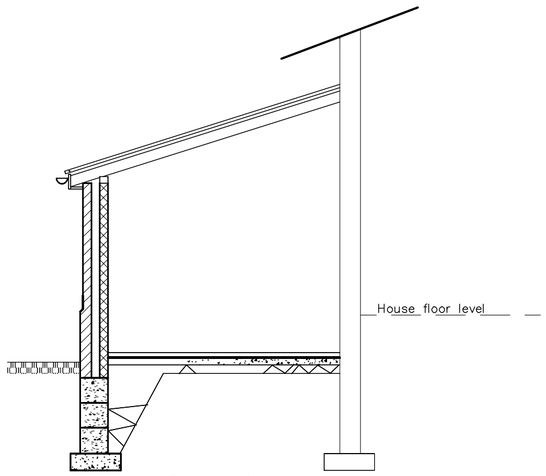

Section

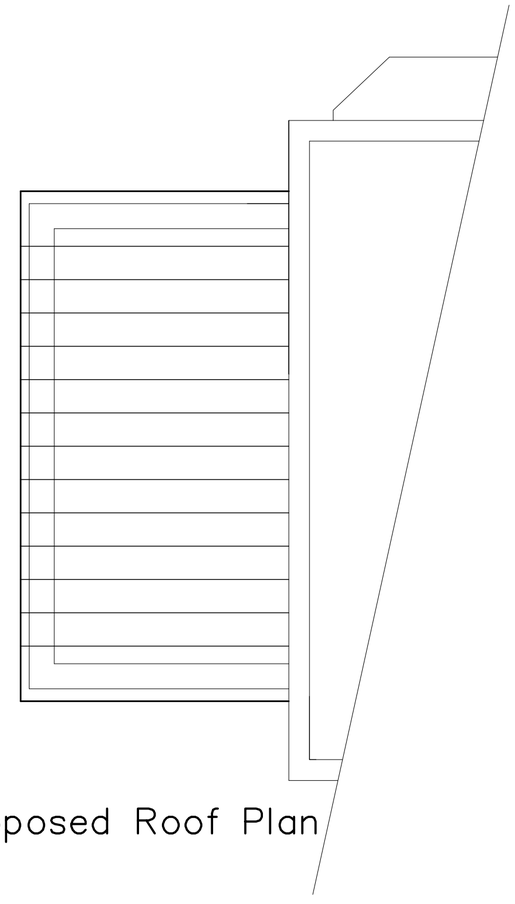

Proposed Roof Plan

Scale 1:50

0 1 2 3 4 5 6 7 8 9 10

Scale 1:50 @ A2

LEGEND

Walls and / or fittings to be removed unless otherwise noted

Brickwork to match the main house

Thermalite block work

Rev B
Ammended to reflect the Planning Officers comments. Email dated Mon 10/12/2025 referes
ai 11th Feb 2025

Planning Plan

Proposed Single Storey Side Extension

10 VICTORIA ROAD
WHALLEY RANGE
MANCHESTER
M16 8DP

Prepared by:-
A & S INMAN (Designs) Ltd.
24 GRANGETHORPE ROAD
URMSTON
MANCHESTER
M41 9HT

Phone 0161 747 7433

©

Drg. No. 2045 / 10 / 24 **Sht. 3** **B**