


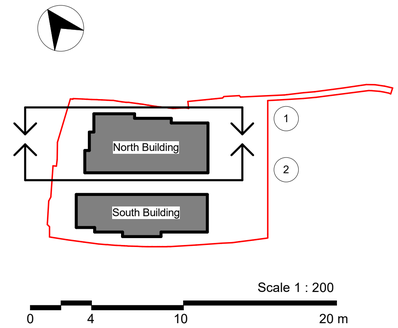


Scale 1 : 200

0 4 10 20 m

1 012022 Contextual - North Building - North Elevation Behind Boundary Wall

SCALE 1 : 500

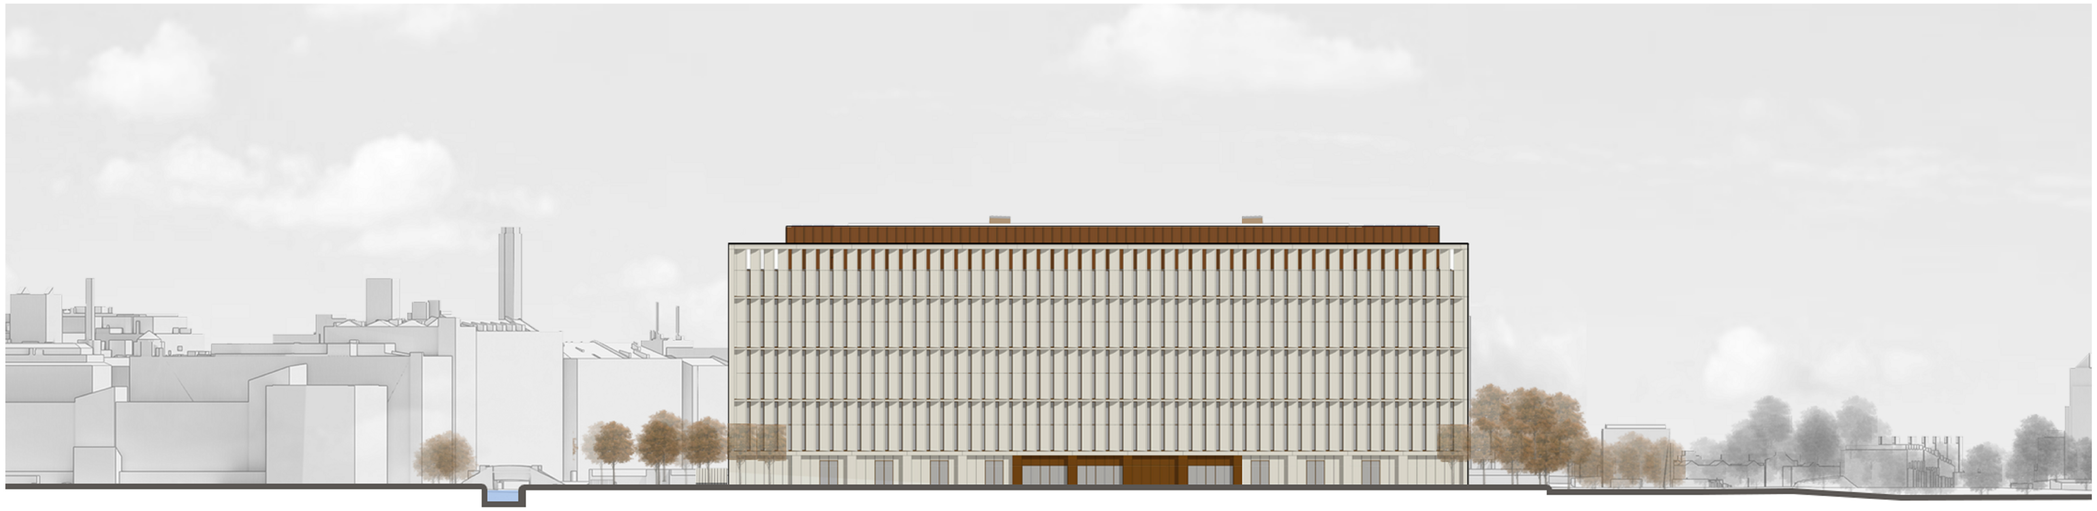

2 012022 Contextual - North Building - South Elevation Behind Boundary Wall

SCALE 1 : 500

General Notes

1. This drawing and its contents have been prepared to support, and are intended solely as information, for the Manchester Digital Campus planning application.
2. This drawing is to be read in conjunction with the Design and Access Statement and other documentation provided as part of this planning application.
3. This drawing is to be viewed or printed at scale shown.
4. The design has been based on current services information/surveys available.
5. The background information shown is based on the latest OS map data. Ordnance Survey, (c) Crown Copyright 2024. All rights reserved.

Government Property Agency

AtkinsRéalis

MANCHESTER DIGITAL CAMPUS

Contextual - North Building - North and South Elevations behind Boundary wall

Scale	Originated	Checked	Reviewed	Authorised
1;500	SL	CG	JM	NB
Original Size	**Date**	**Date**	**Date**	**Date**
A1	04/10/2024	13/10/2024	14/10/2024	20/10/2024

Drawing Number: MDCX-ATR-ZZ-ZZ-DR-A-012022

Revision: P01